


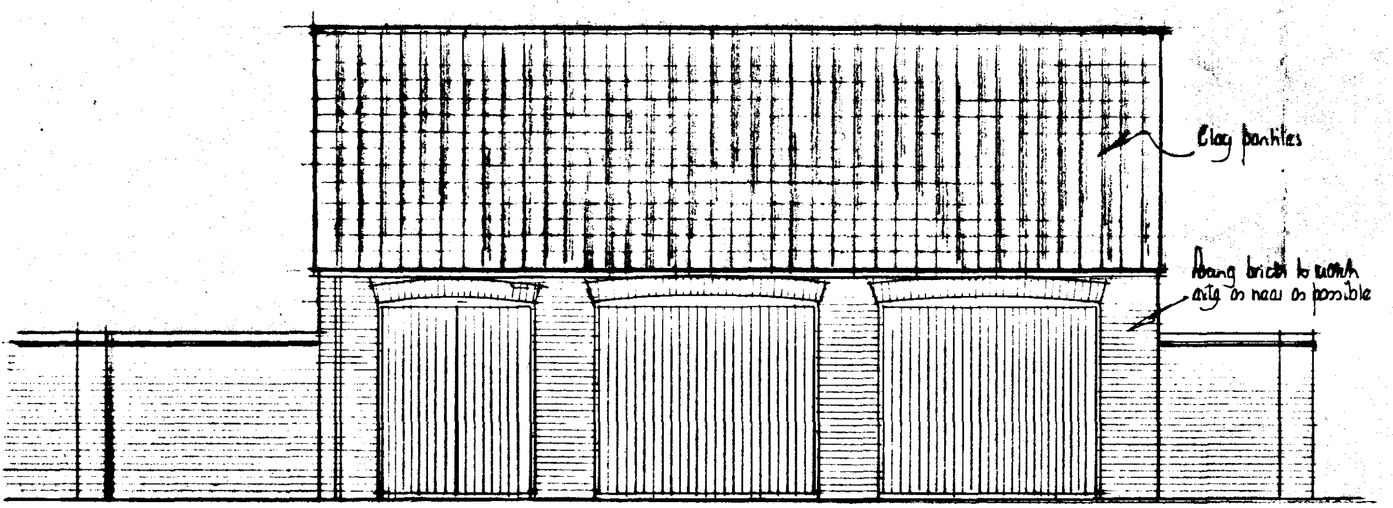


SOUTH

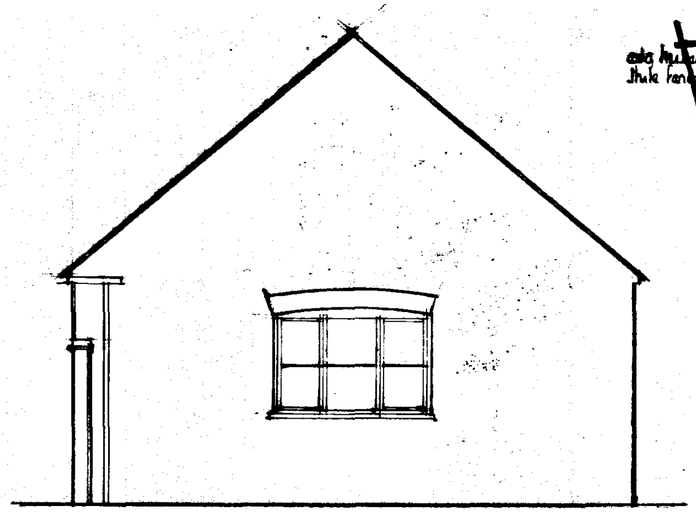


WEST

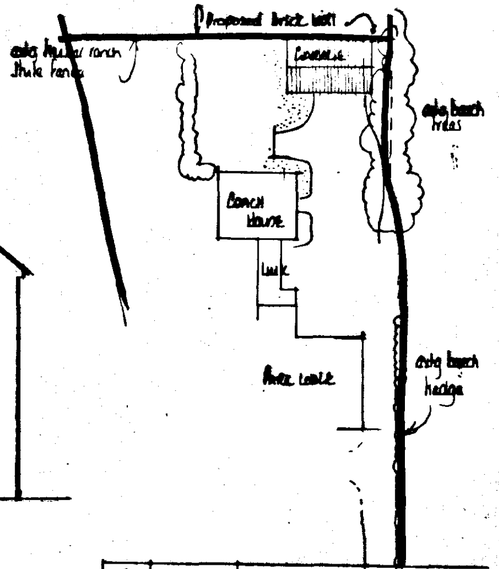

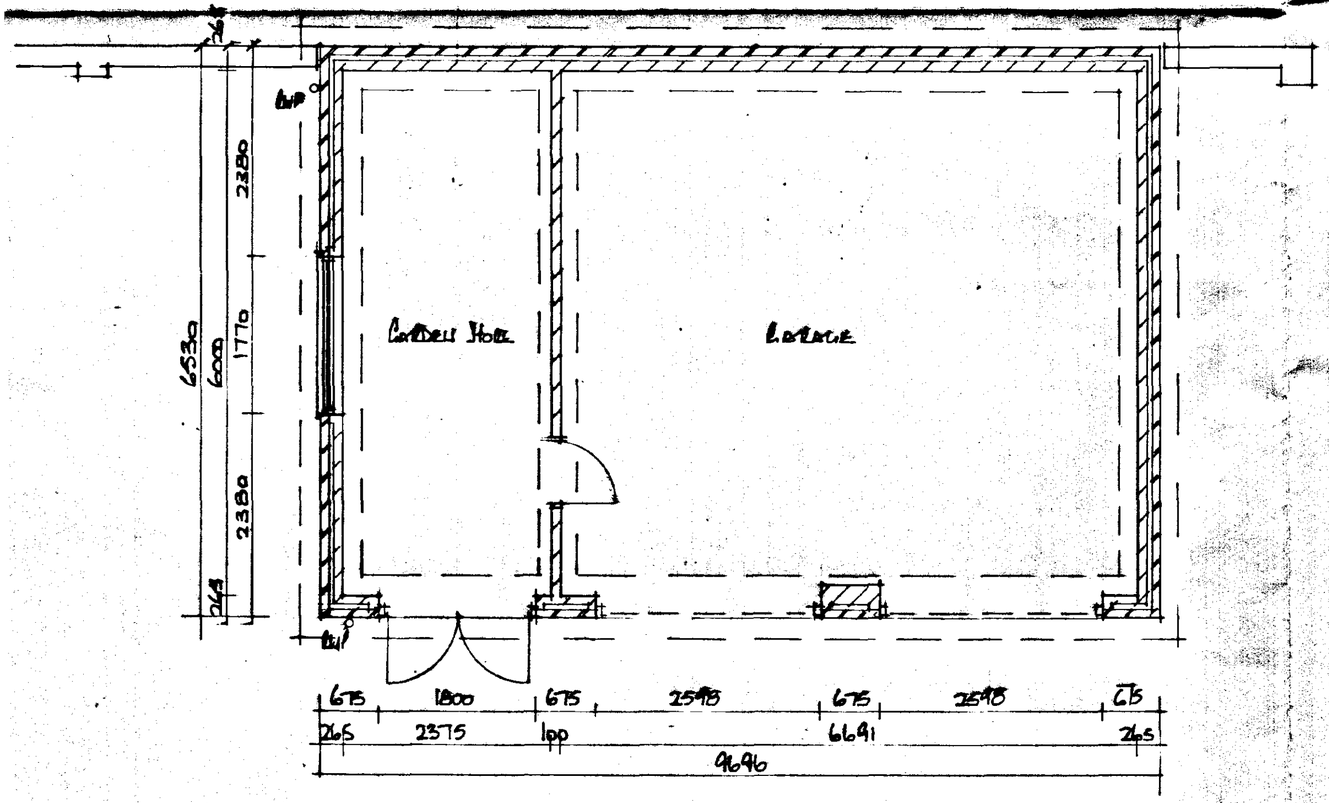

FLOOR PLAN

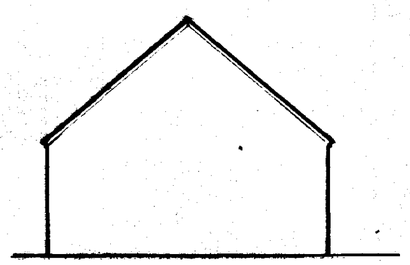

NORTH

EAST

DETERMINED PLAN

SOUTH HOLLAND DC
HOUSING & PLANNING
20 MAR 2000
Ref: 0337/00

A		
	Date	Revisions

© copyright

East Midlands Design Associates
"Willow Lodge",
Horseshoe Road,
Spalding
Lincs PE11 3JA
Tel: Spalding (0775) 767968

Client
MR. MRS D HALL

Job Title
PROPOSED GARAGE - CARDELL HALL
AT
PARK LODGE
PARK ROAD
DONINGTON

Drawing Title
PLAN. ELEVATIONS

Scale 1:50, 1:100, 1:500

Date MARCH 00 | Drawn by AL

Drg No 99/61/05 | Rev