


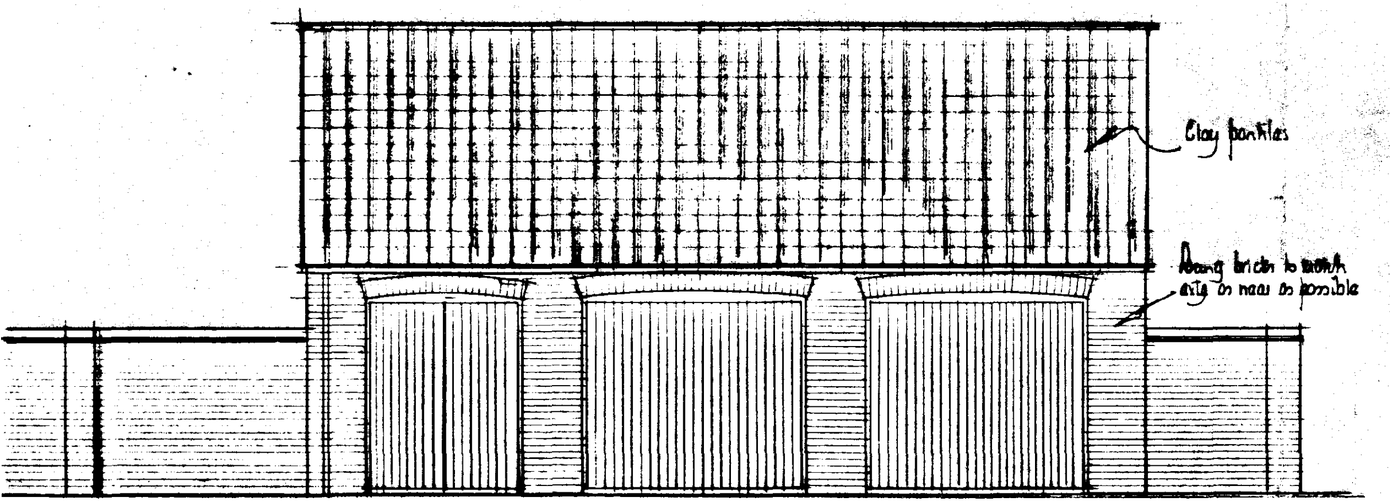


SOUTH

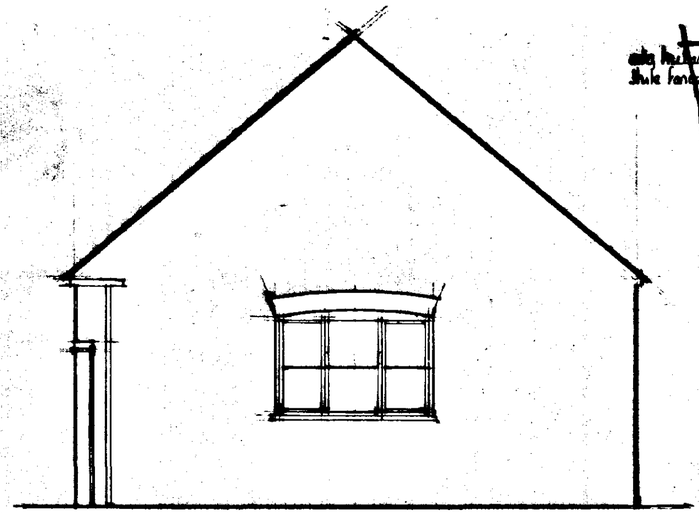


WEST

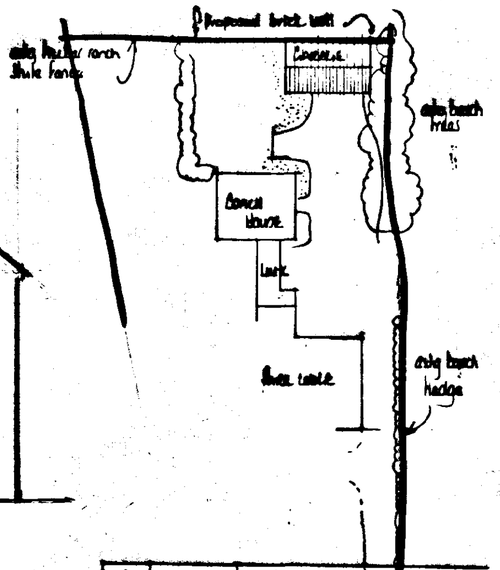

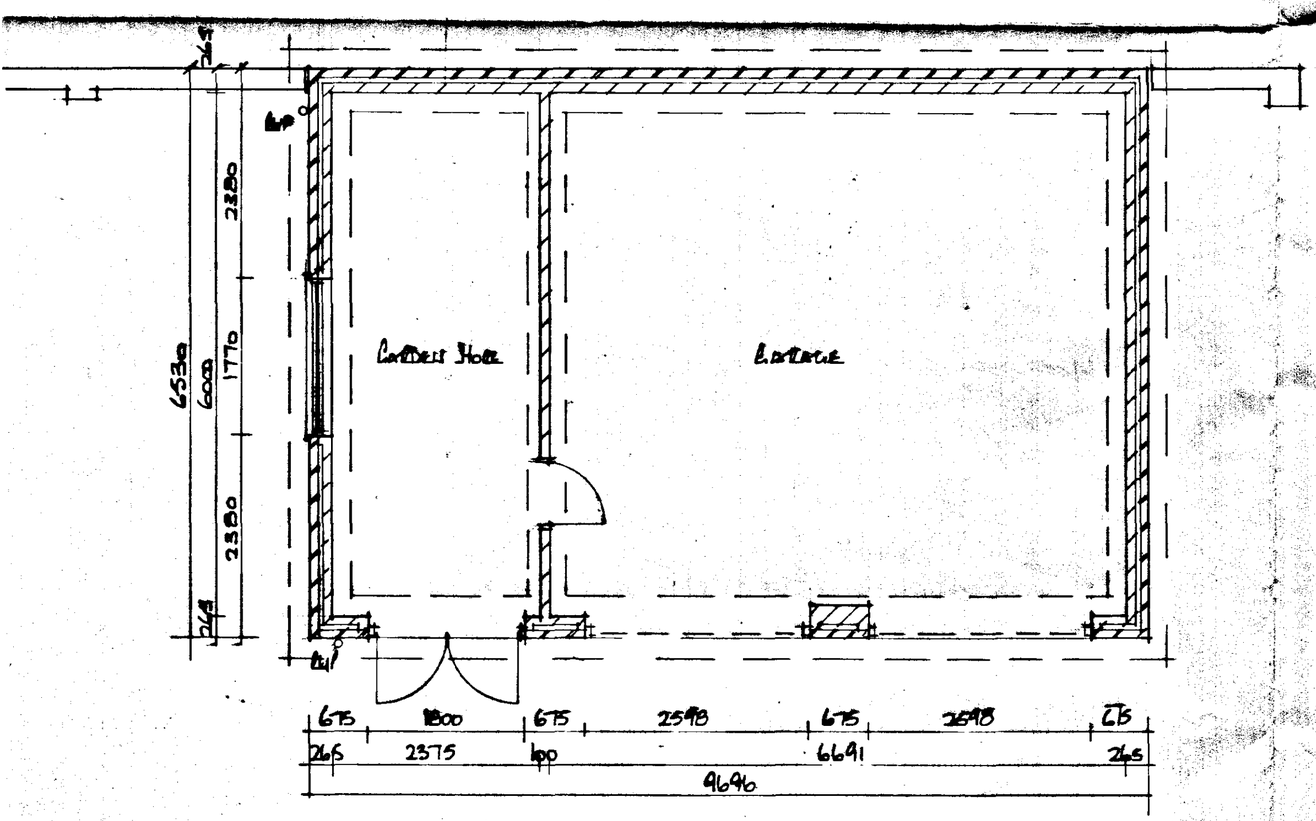

FLOOR PLAN

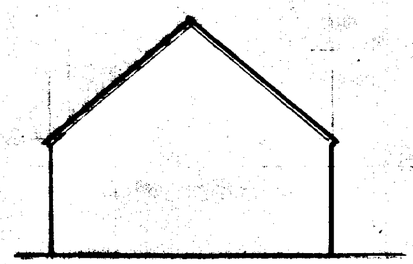

NORTH



EAST

SOUTH HOLLAND DC
HOUSING & PLANNING
20 MAR 2000
Ref: 0338/00

DETERMINED
PLAN

A		
	Date	Revisions

© copyright

East Midlands Design Associates
"Willow Lodge",
Horseshoe Road,
Spalding,
Lincs PE11 3JA
Tel: Spalding (0775) 767908

Client
Mr. Mrs & Hall


Job Title
Proposed Garage - Cattle's House
at
Park Lodge
North Road
Donington

Drawing Title
Plans - Elevations


Scale 1:50, 1:100, 1:500

Date [illegible] | Drawn by AL


Drg. No 99/61/05 | Rev

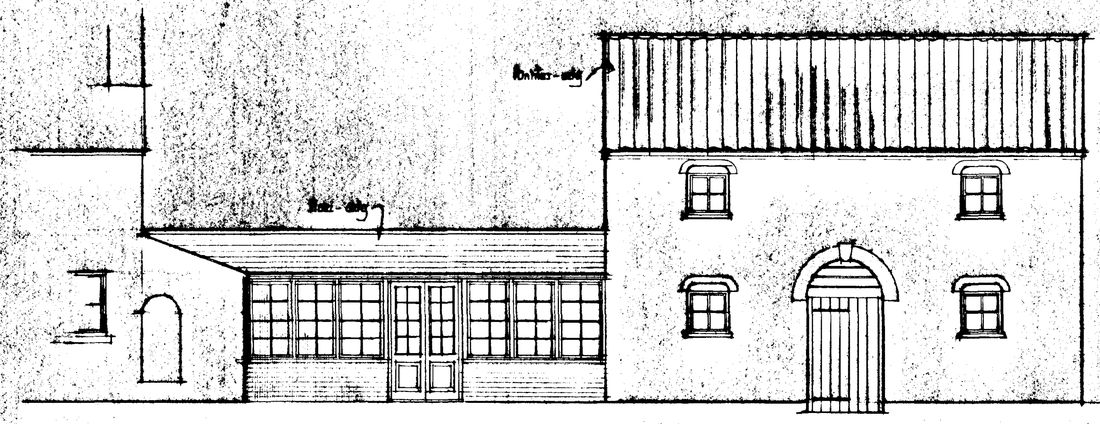


EAST

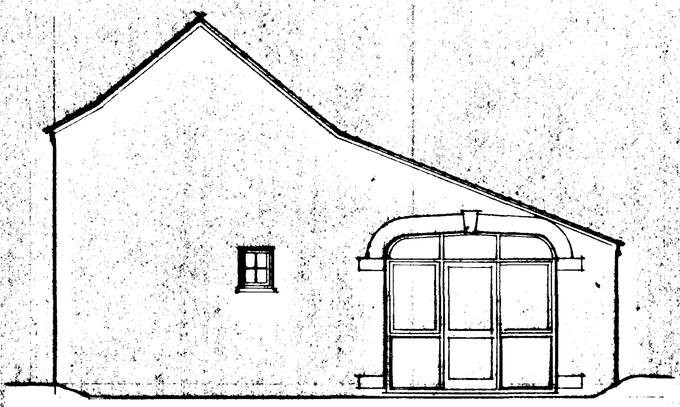


NORTH

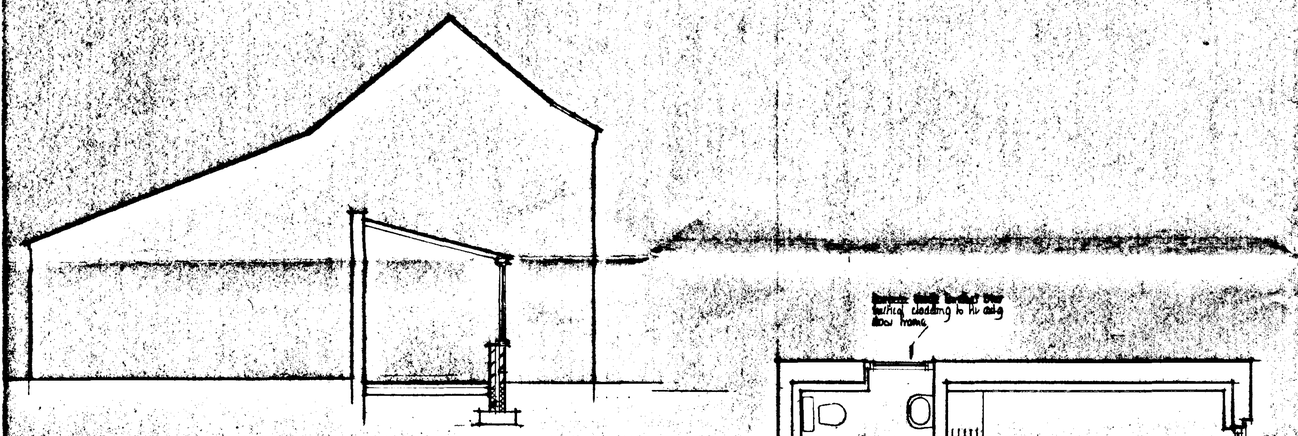


SOUTH

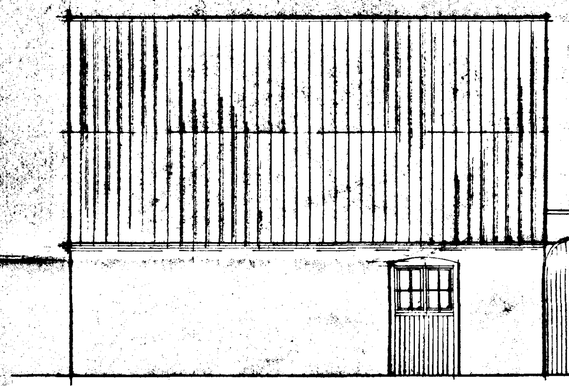

WEST

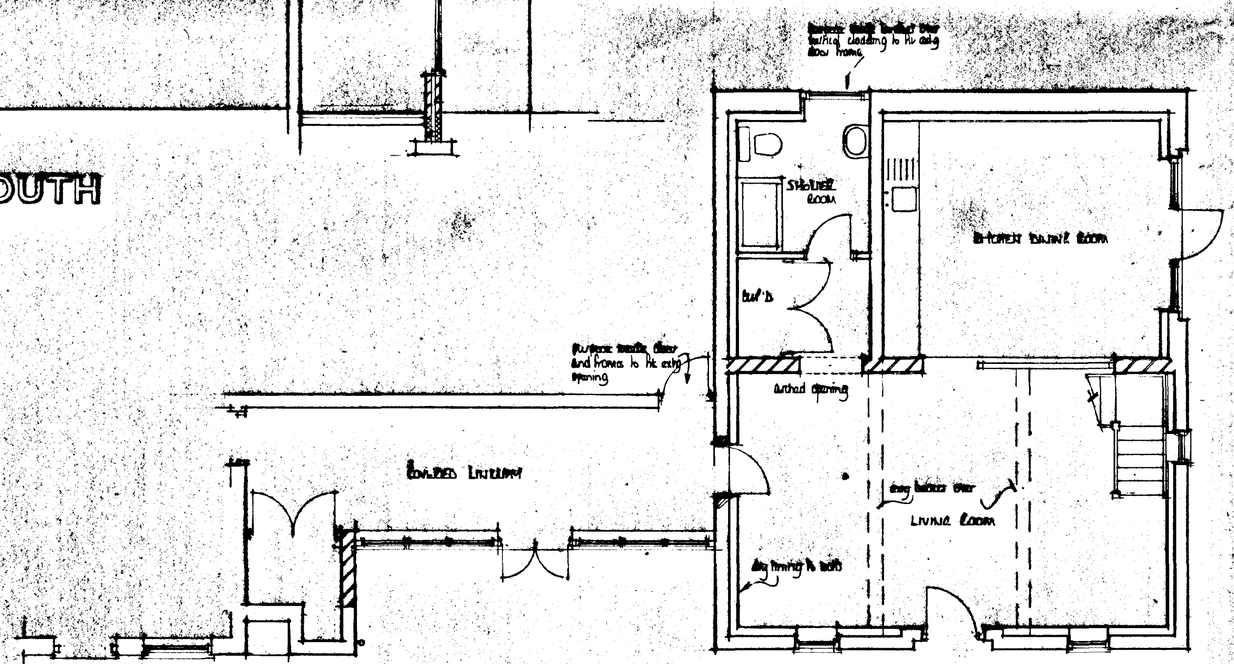

GROUND FLOOR PLAN

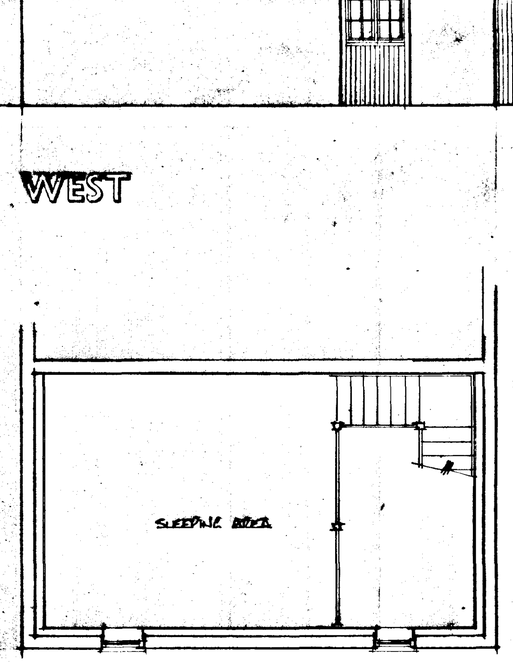

FIRST FLOOR PLAN

SOUTH HOLLAND DC
HOUSING & PLANNING
20 MAR 2000
Ref: H98/100

DETERMINED PLAN

A		
	Date	Revisions

© copyright

East Midlands Design Associates

"Willow Lodge",
Horseshoe Road,
Spalding,
Lincs PE11 3JA
Tel Spalding (0775) 767958

Client
Mr & Mrs D. Hall

Job Title
Conversion of Bate Coach House to Guest Accommodation at Pixel Lodge Pixel Road Donnington

Drawing Title
Plans & Elevations As Proposed

Scale 1:50

Date March 00 | Drawn by

Drg No. 99/61/01 | Rev