

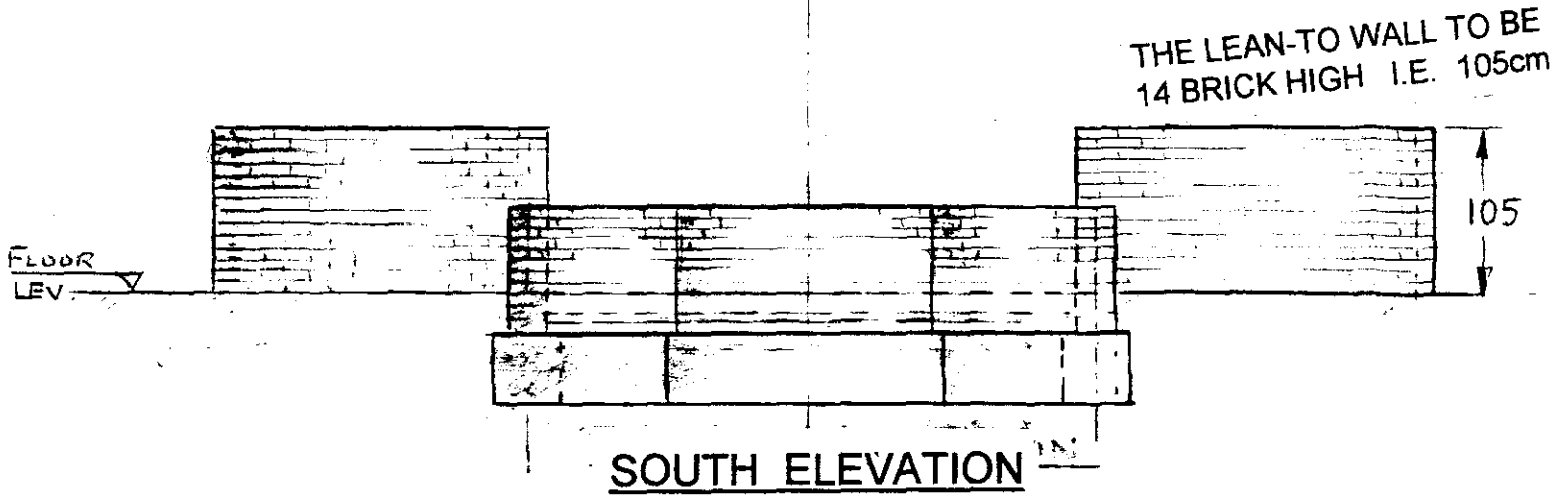



SOUTH ELEVATION

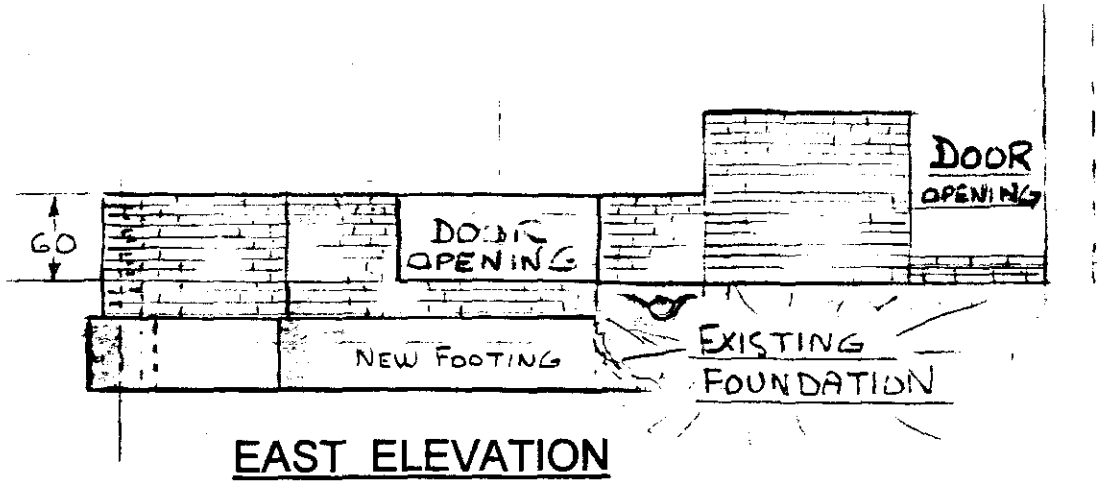

EAST ELEVATION

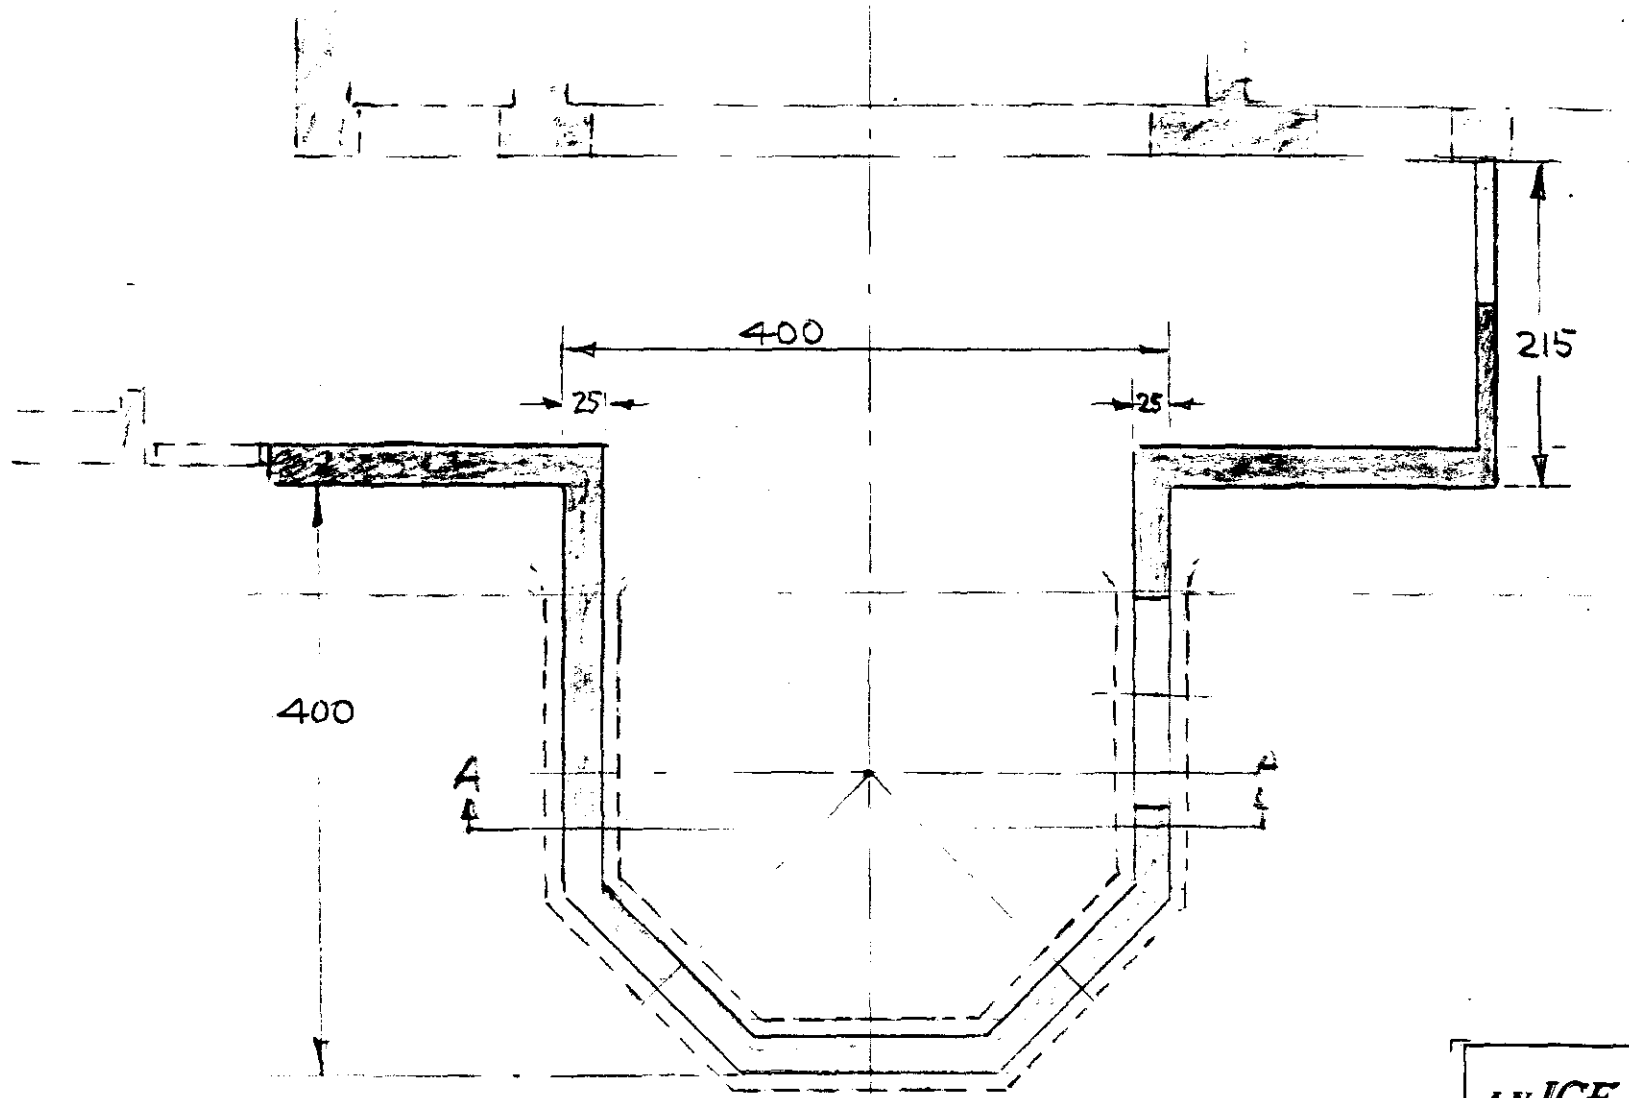

PLAN

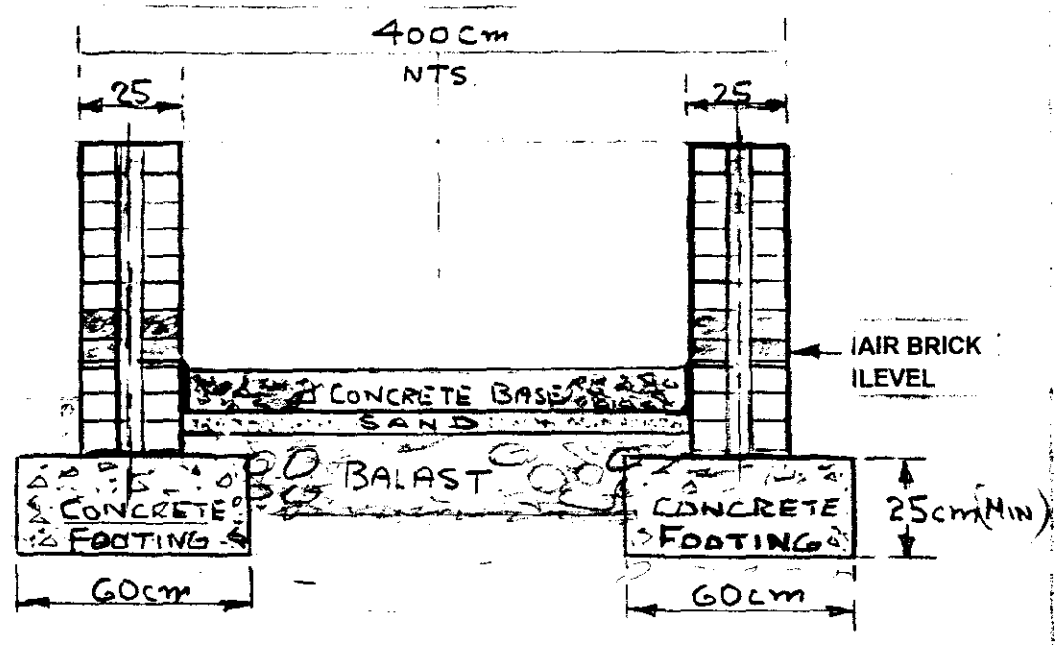

SECTION A-A

SCALE 1 : 20

DETERMINED PLAN

SOUTH HOLLAND DC
HOUSING & PLANNING
22 MAR 2000
Ref: 0348/00


AN ICE FISH Consultant
Einar Bjorge
Tel/Fax 01775 821 963 Mobile 0410 421 499

DRAWN BY	APPROVED	DATE	SCALE
EB		12-03-00	1:50

Drawing Title: FOUNDATION AND BRICK WALL


Drg.No.: 633 017

NOTE: TILES MAY BE LIFTED OVER THE VICTORIAN ROOF AS NECESSARY

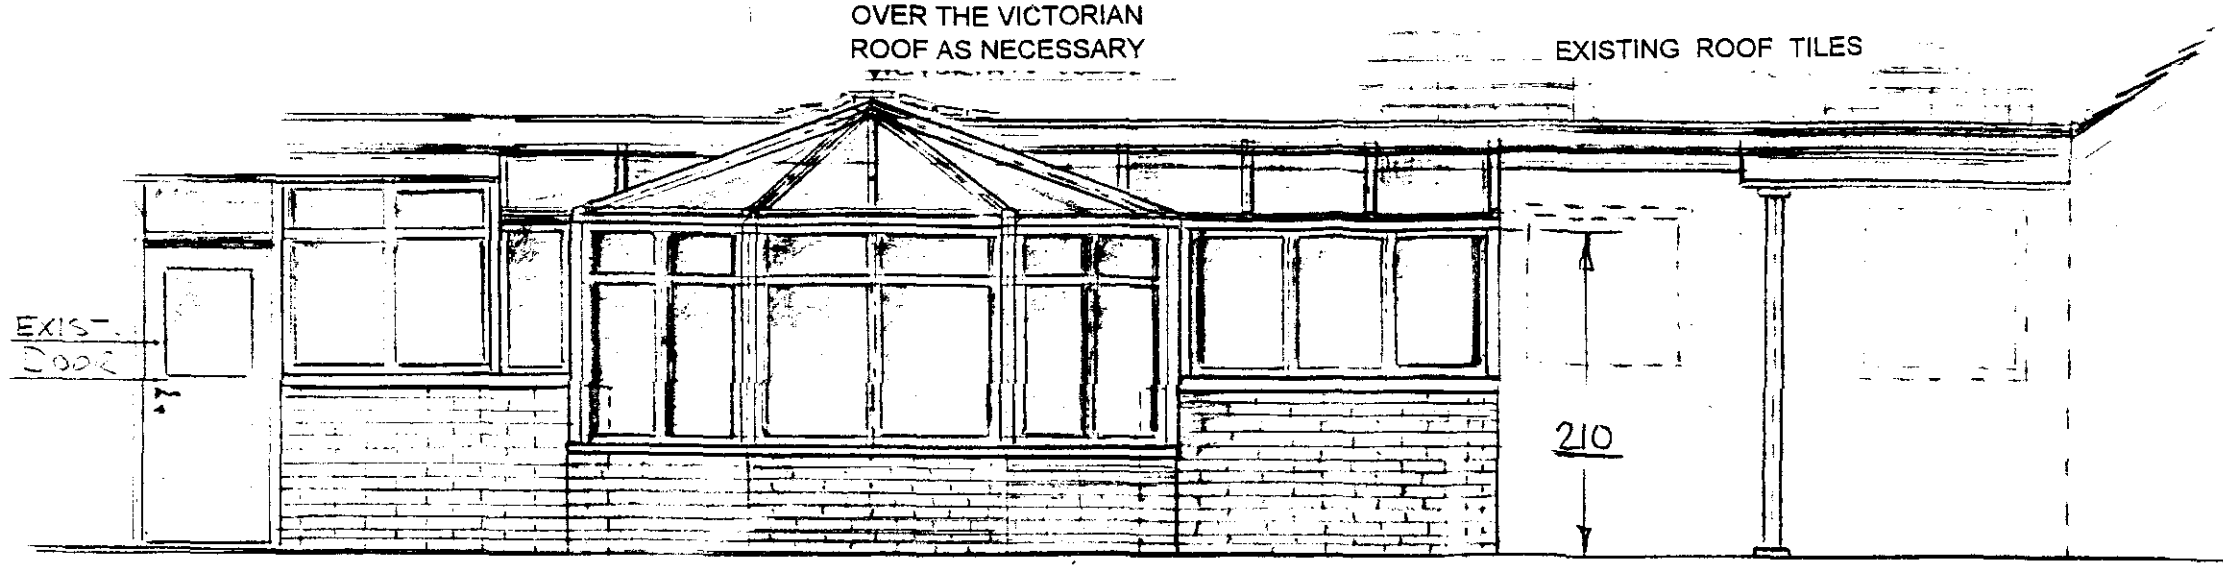


FOR THE EAST ELEVATION SHOWING LOCATION OF DOOR TO THE LEAN-TO AND DOORS TO LEAN-TO AND VICTORIAN SECTIONS SEE SEPARATE DRAWING No 633 018 Sheet 2 of 2

SOUTH ELEVATION

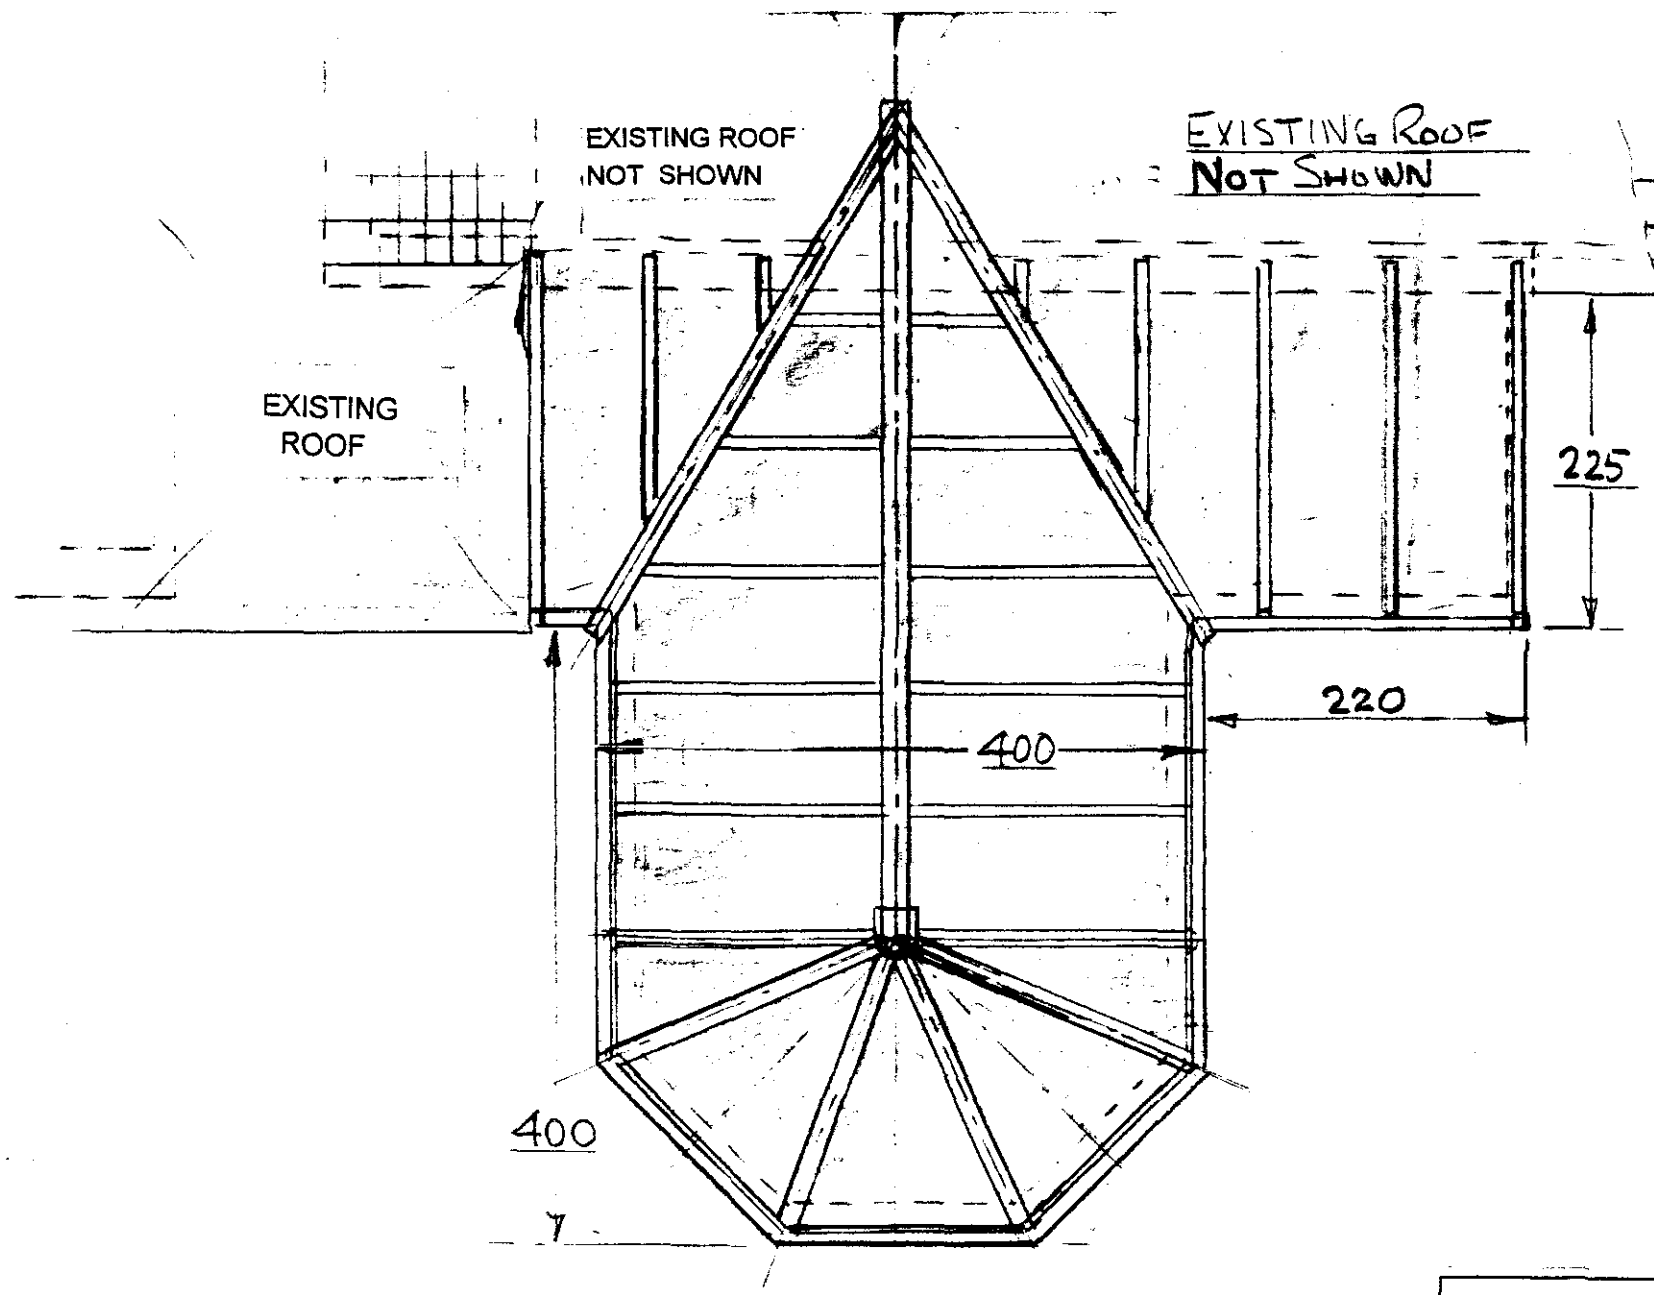

ROOF PLAN CONSERVATORY

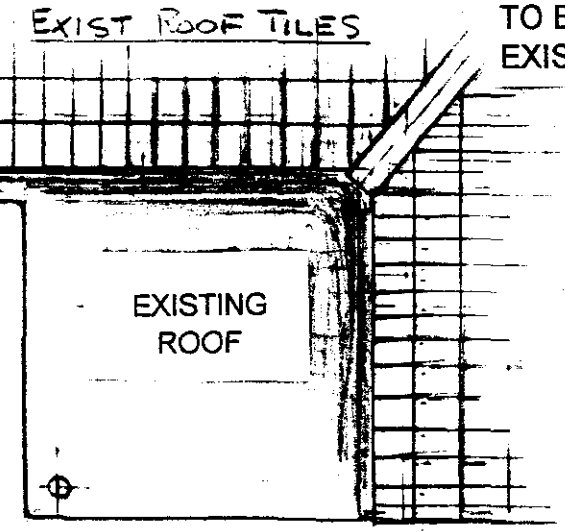

THE EXISTING ROOF IN CORNER TO BE LEFT UPTO OVER THE EXISTING SUPPORT TUBE

Ref: 0348/00

DETERMINED PLAN

FOR THE CONSERVATIVE FOUNDATION AND BRICK WALL SEE Drg. No.633 017

AN ICE FISH Consultant
Einar Bjorge
Tel/Fax 01775 821 963 Mobile 0410 421 499

DRAWN BY	APPROVED	DATE	SCALE

Drawing Title: NEW CONSERVATORY Sheet 1 of 2

Drg.No.: 633 018

ROAD (WASHDYKE LANE)

NTS

5.5m NTS

LAMP POST

MAINS WATER STOP VALVE

3.0m

SEPTIC TANK

MH

GATE POSTS

12.0 m N.T.S. FROM HOUSE TO GATE ENTRANCE FROM THE ROAD

1m 3m 5m

SCALE

4.8m

BED 1 14.5m²

DRAINAGE

UPWARDS GARAGE DOOR

GARAGE 17.5m²

LOUNGE 34.5m²

OUTER HALL

INNER HALL

BED 2 8.5m²

TO LOFT

CAR PORT (Limited)

KITCHEN 11.5m²

BATH + WC 4m²

BED 3 12.0m²

STUDY 3.6m²

2.5m

LOBBY

LOBBY 7.5m²

UTILITY 3.5m²

WC

WASTE WATER

MH

PORCH

NEW CONSERVRY 11.5m²

OIL TANK

4.0m

4.0m

12.5m

10.5m NTS

18.75m

3.6m

NTS

BOUNDRY LINE EAST --->

GARDEN SHED

SUMMER HOUSE

NTS

<--- BOUNDRY LANE WEST

DETERMINED PLAN


SOUTH HOLLAND DC
HOUSING & PLANNING
22 MAR 2000
Ref: 0348/00

AN ICE FISH Consultant
9 Washdyke Lane, Donington, Lincs., PE11 4SL
Tel/Fax 01775 821 963 Mobile 0410 421 499


DRAWN BY	APPROVED	DATE	SCALE
EB		8-3-00	1:100

Drawing Title: GROUNDFLOOR PLAN 9 WASHDYKE LANE — With new extension


Drg.No.: 633 016

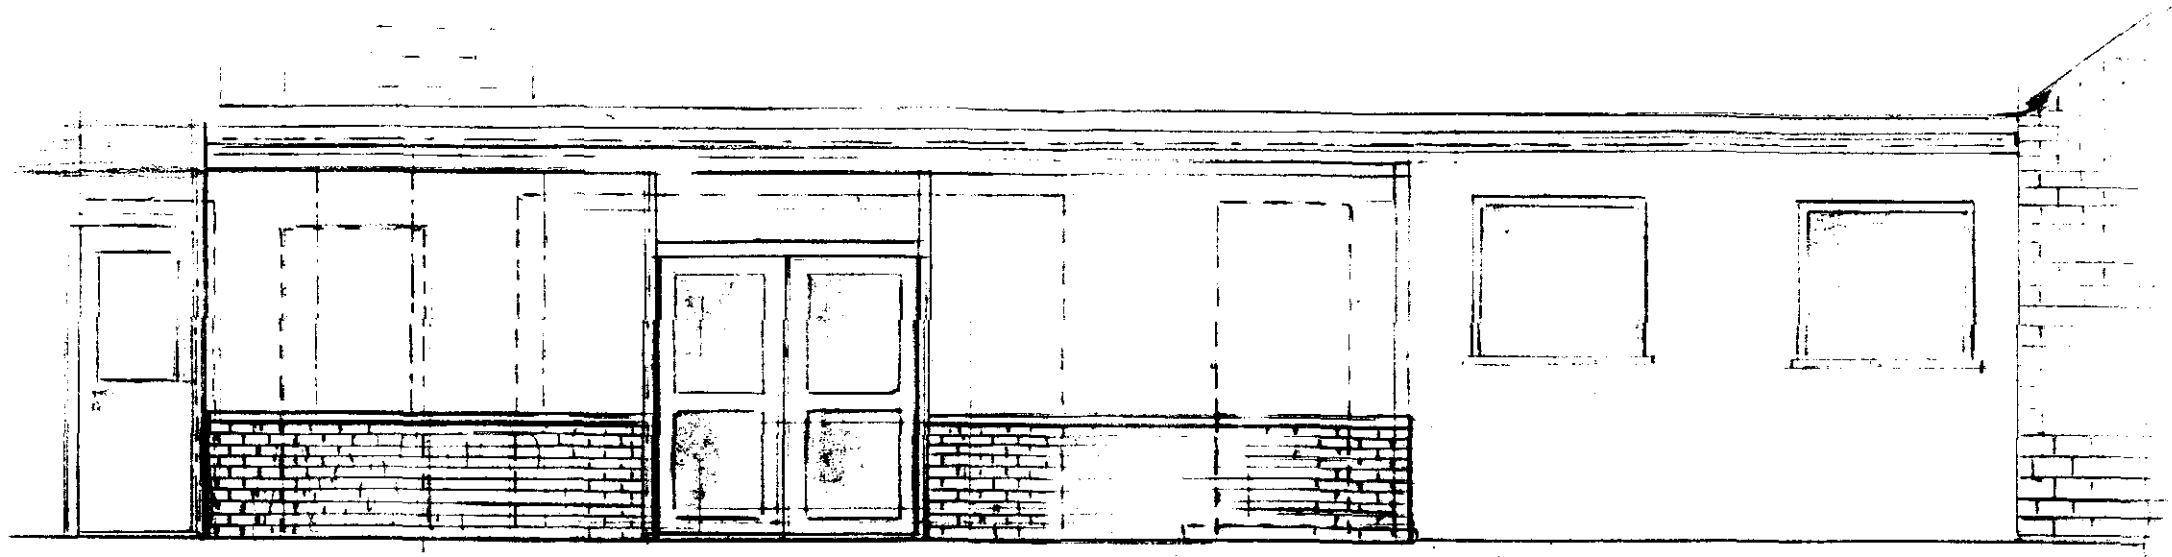

SOUTH ELEVATION

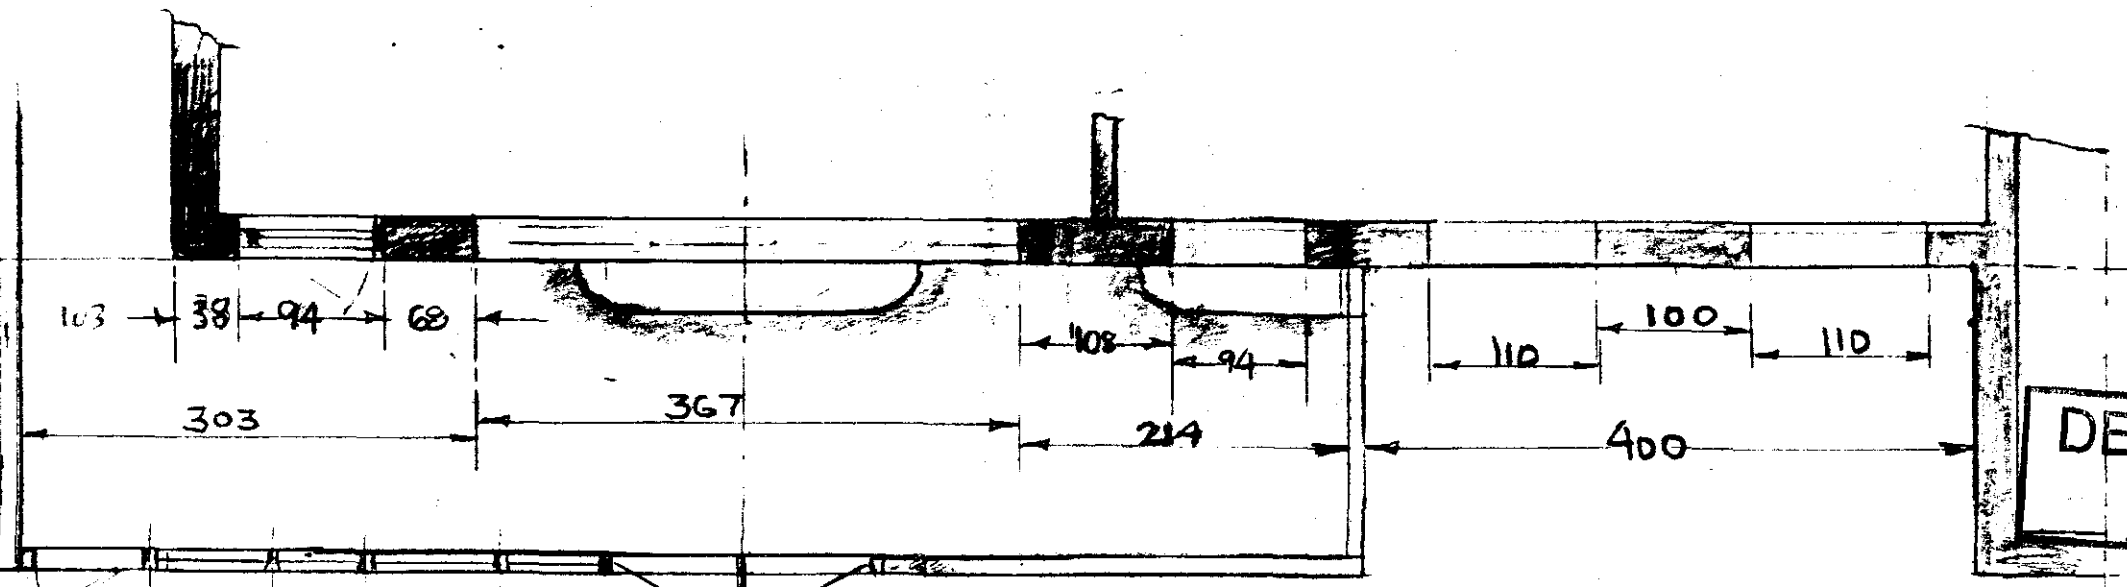

PLAN

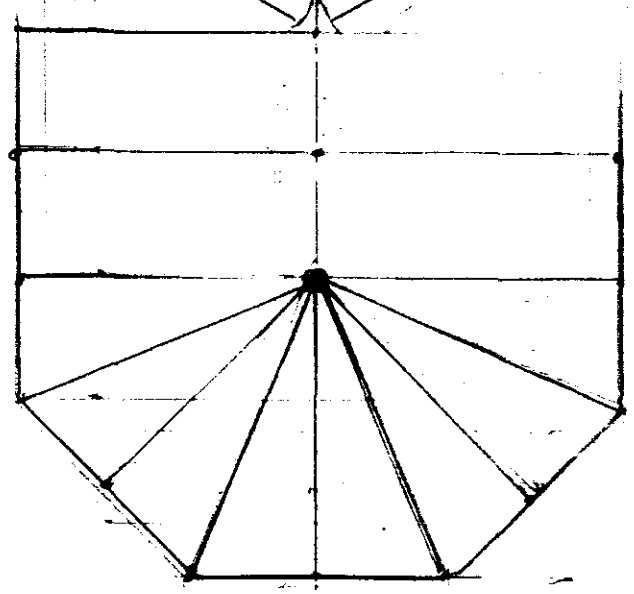


OUTLINE OF PROPOSED CONSERVATORY EXTENSION

DETERMINED PLAN

0348/00

9 WASHDYKE LANE

AN ICE FISH Consultant	DRAWN BY	APPROVED	DATE	SCALE
	EB.		10-11-99	1 : 50
	Drawing Title:			Drg.No.:
9 Washdyke Lane, Donington, Lincs., PE11 4SL Tel/Fax 01775 821 963 Mobile 0410 421 499	ELEVATION of LEAN-TO		Original Building	633 012

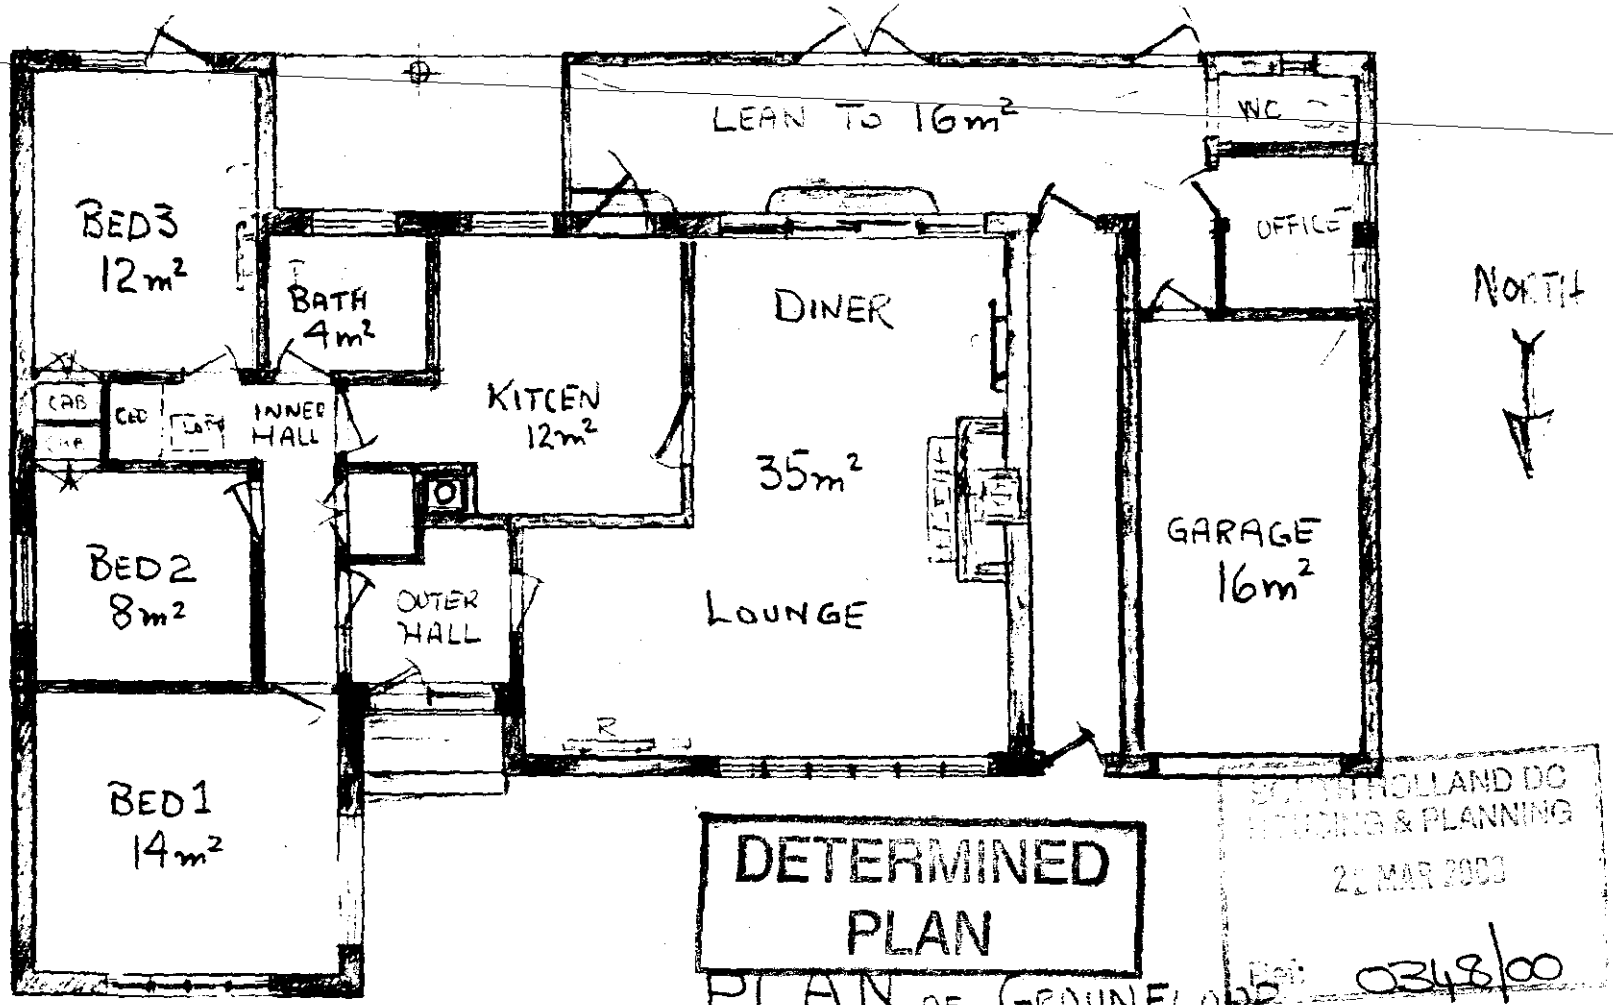


DETERMINED PLAN

PLAN OF GROUNFLOOR


SOUTH HOLLAND DC
BUILDING & PLANNING
25 MAR 2000
Ref: 0348/00

AN ICE FISH Consultant	DRAWN BY	APPROVED	DATE	SCALE
9 Washdyke Lane, Donington, Lincs., PE11 4SL Tel/Fax 01775 821 963 Mobile 0410 421 499	ER		5-11-99	1:100
	Drawing Title: GROUNDFLOOR PLAN	Original Building		Drg.No.: 633 011

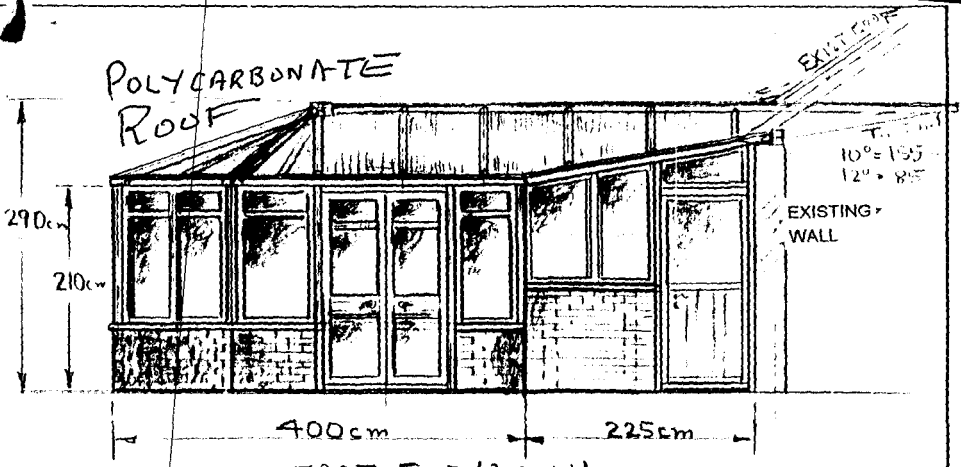

EAST ELEVATION

SOUTH HOLLAND DC
HOUSING & PLANNING
22 MAR 2000
Ref: 0848/00

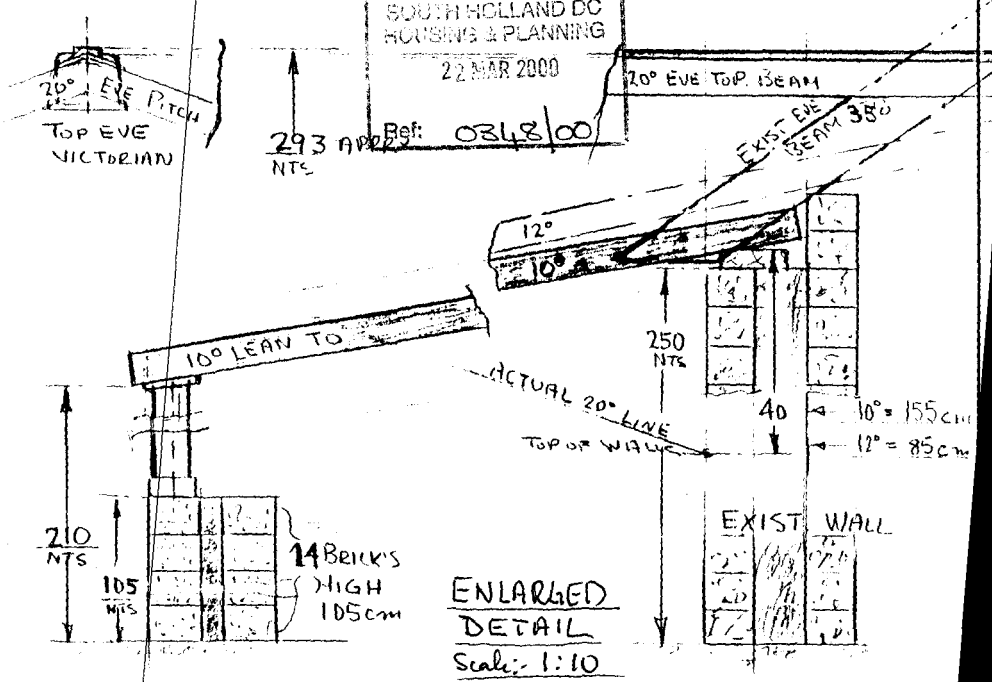

ENLARGED DETAIL
Scale: 1:10

AN ICE FISH Consultant Einar Bjorge Tel/Fax 01775 821 963 Mobile 0410 421 499	DRAWN BY EB	APPROVED	DATE 17-02-00	SCALE 1 : 50
	Drawing Title: NEW CONSERVATORY Sheet 2 of 2			Drg.No.: 633 018