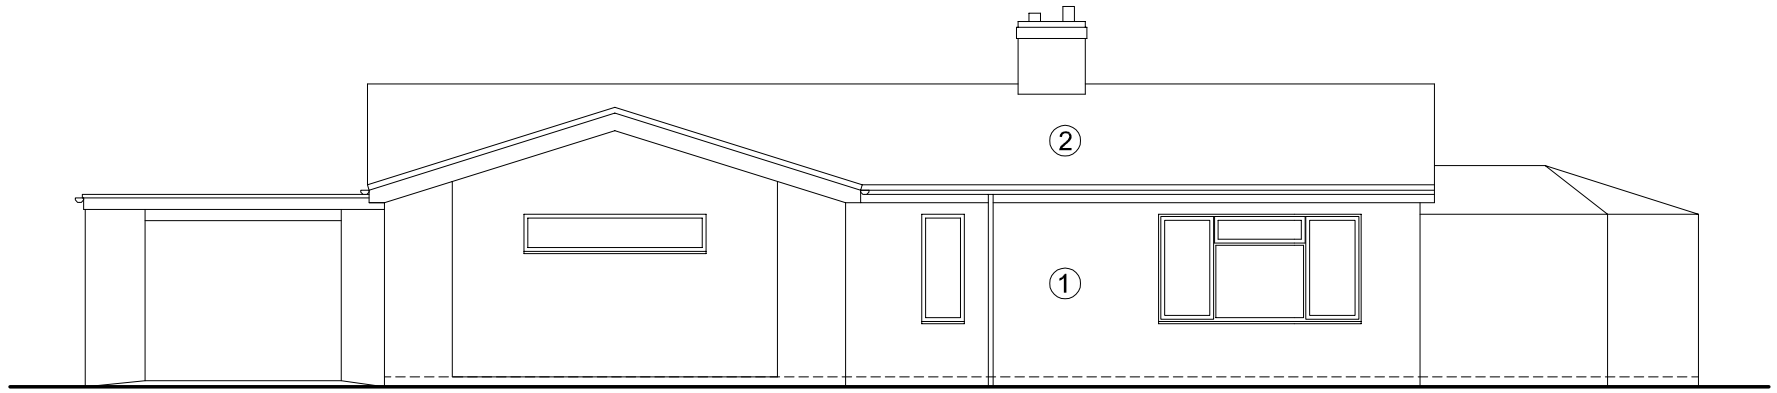

North West Elevation (1:100)

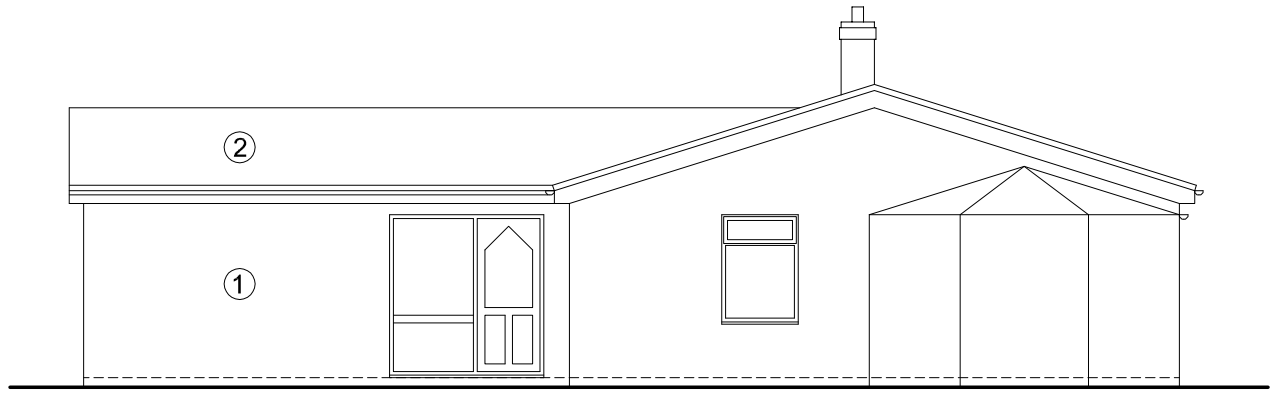

South West Elevation

0 1 2 3 4 5m

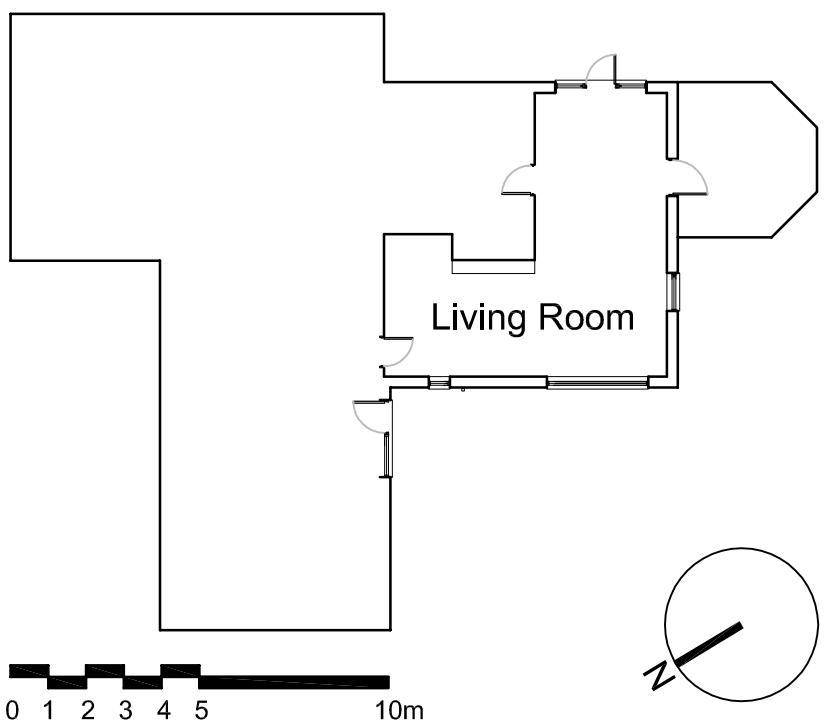

Site / Floor Plan (1:200)

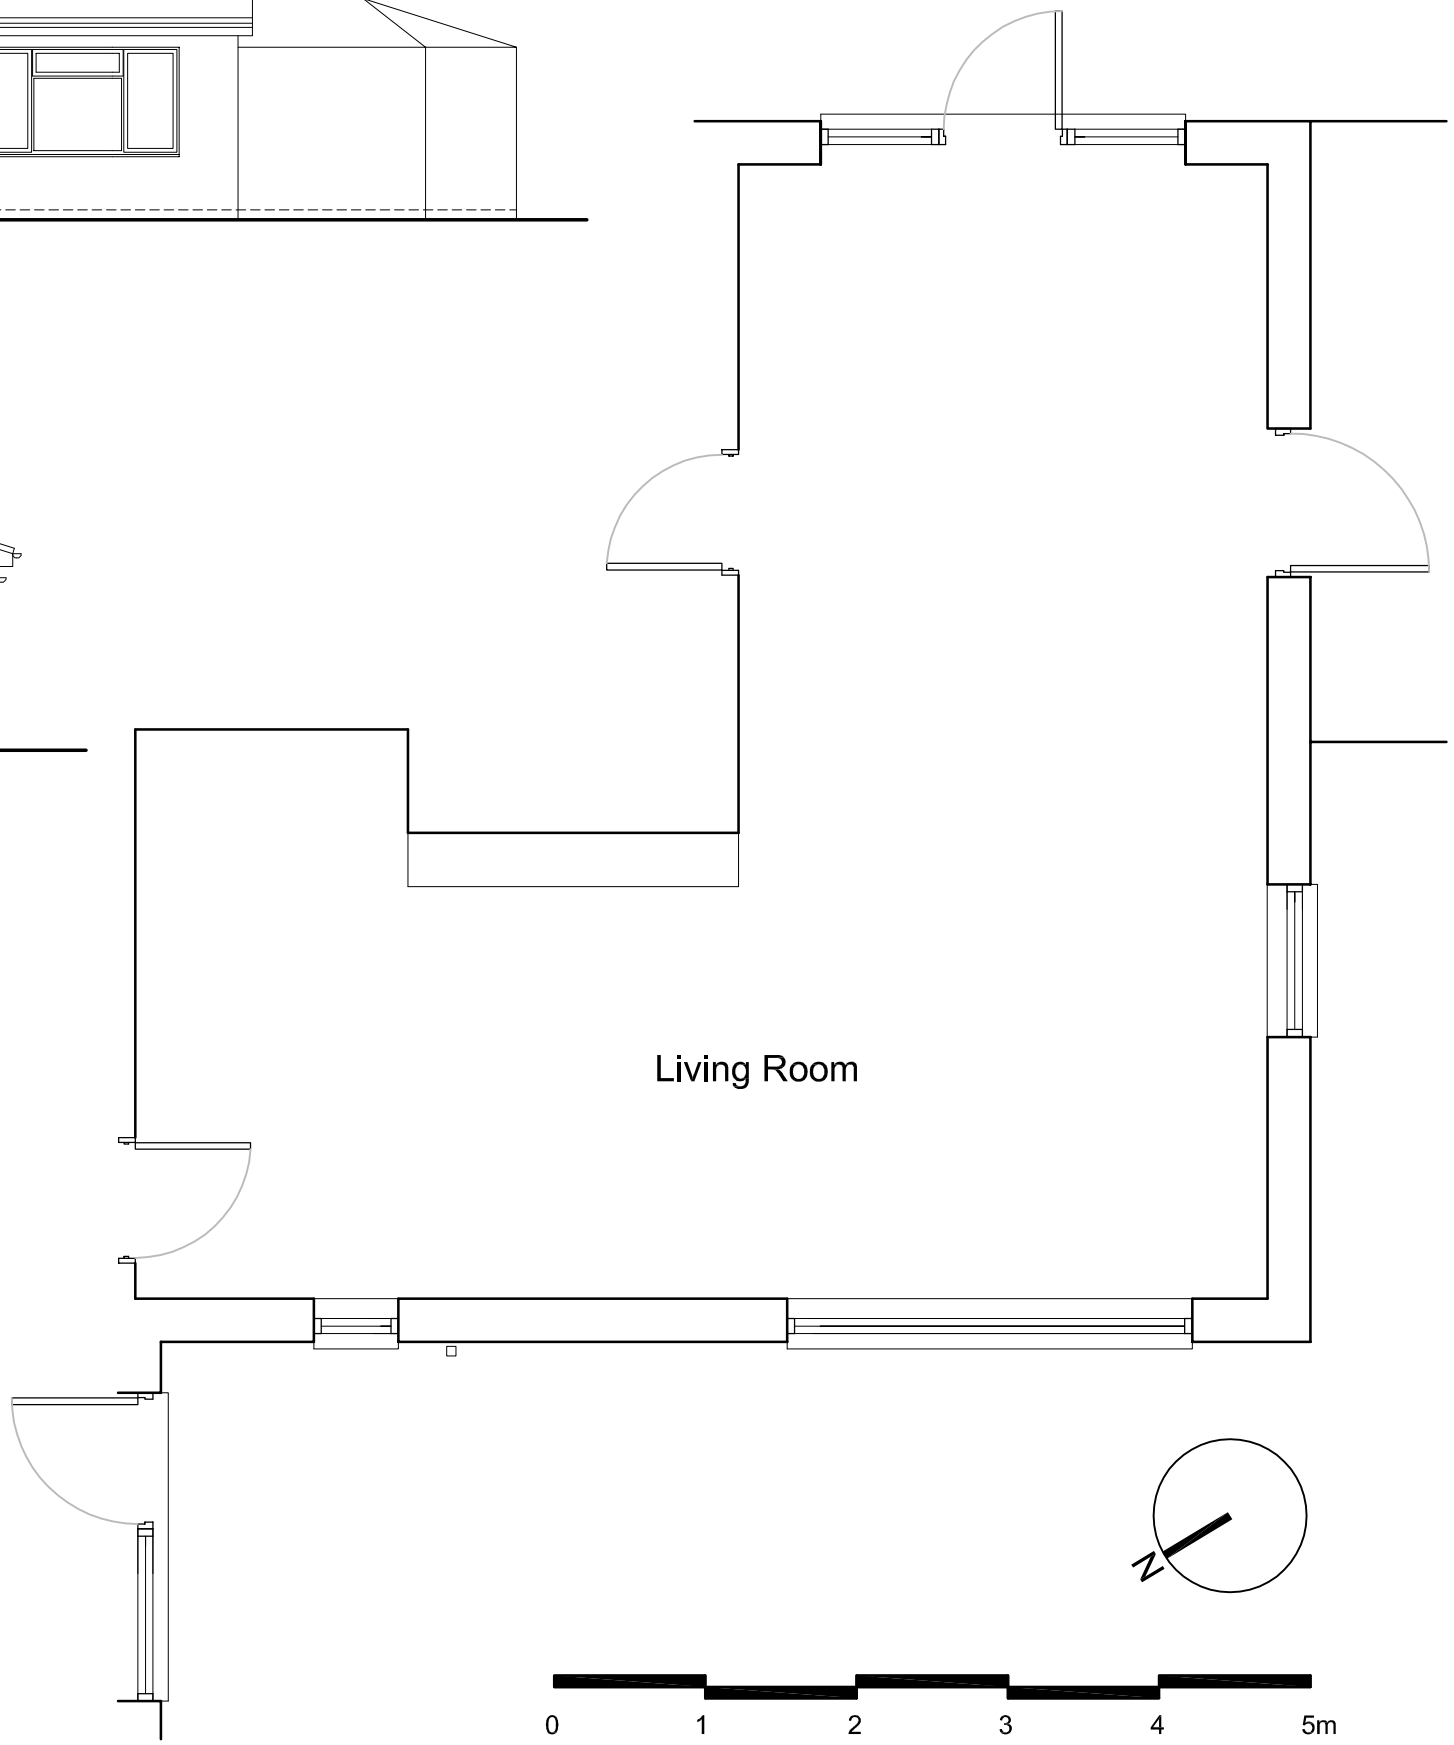

Floor Plan (1:50)

All dimensions to be verified on site by Main Contractor before the start of any shop drawings or work whatsoever either on their own behalf or that of sub-contractors.

Report any discrepancies to the Contract Administrator at once.

This drawing is to be read with all relevant Architect's and Engineer's drawings and other relevant information.

Andrew M Wright Ltd. Registered In England & Wales No. 9399024. Registered office: 22 Church Street, Holbeach, Spalding, Lincs. PE12 7LL

LEGEND: DO NOT SCALE

Legend to materials:-

1 = Facing brick (red)

2 = Concrete roof tiles

Revision:	Date:	Description:	Drwn	Chkd
P1	10.04.18	Planning Issue	AMW	AMW
D1	04.04.18	Draft Issue	AMW	AMW

ANDREW M WRIGHT LTD
CHARTERED ARCHITECT

26 Joys Bank, Holbeach St Johns, Spalding, Lincs, PE12 8SD
Telephone: 01406 540573 Mobile: 07940 914778

Project:
Sanjomiti
Malting Lane
Donlington
Lincs

Drawing Title:
Existing Plans & Elevations

Client:
Mr & Mrs S Hartfill

Drawn:	Checked:	Date:	Scale:	Paper Size:
AMW	AMW	04.04.18	As shown	A3

Job No.:	Dwg No.:	Stage:	Revision:
021804	PD02	Planning	P1