

Site Location Plan

Scale 1:1250

remway Design Ltd
2nd Floor - 5B Sheepmarket
Spalding
PE11 1BH
Tel: 01775 768 921
e-mail: enquiries@remwaydesign.co.uk

Site :

Double Garage & Hobby Room at:
4 Saxony Way
Donington

Client :


Home Tailoring Ltd
43 Double Street
Spalding
PE11 2AA

Date : *****

Scale : as noted

Drawing No:

1808 - 01

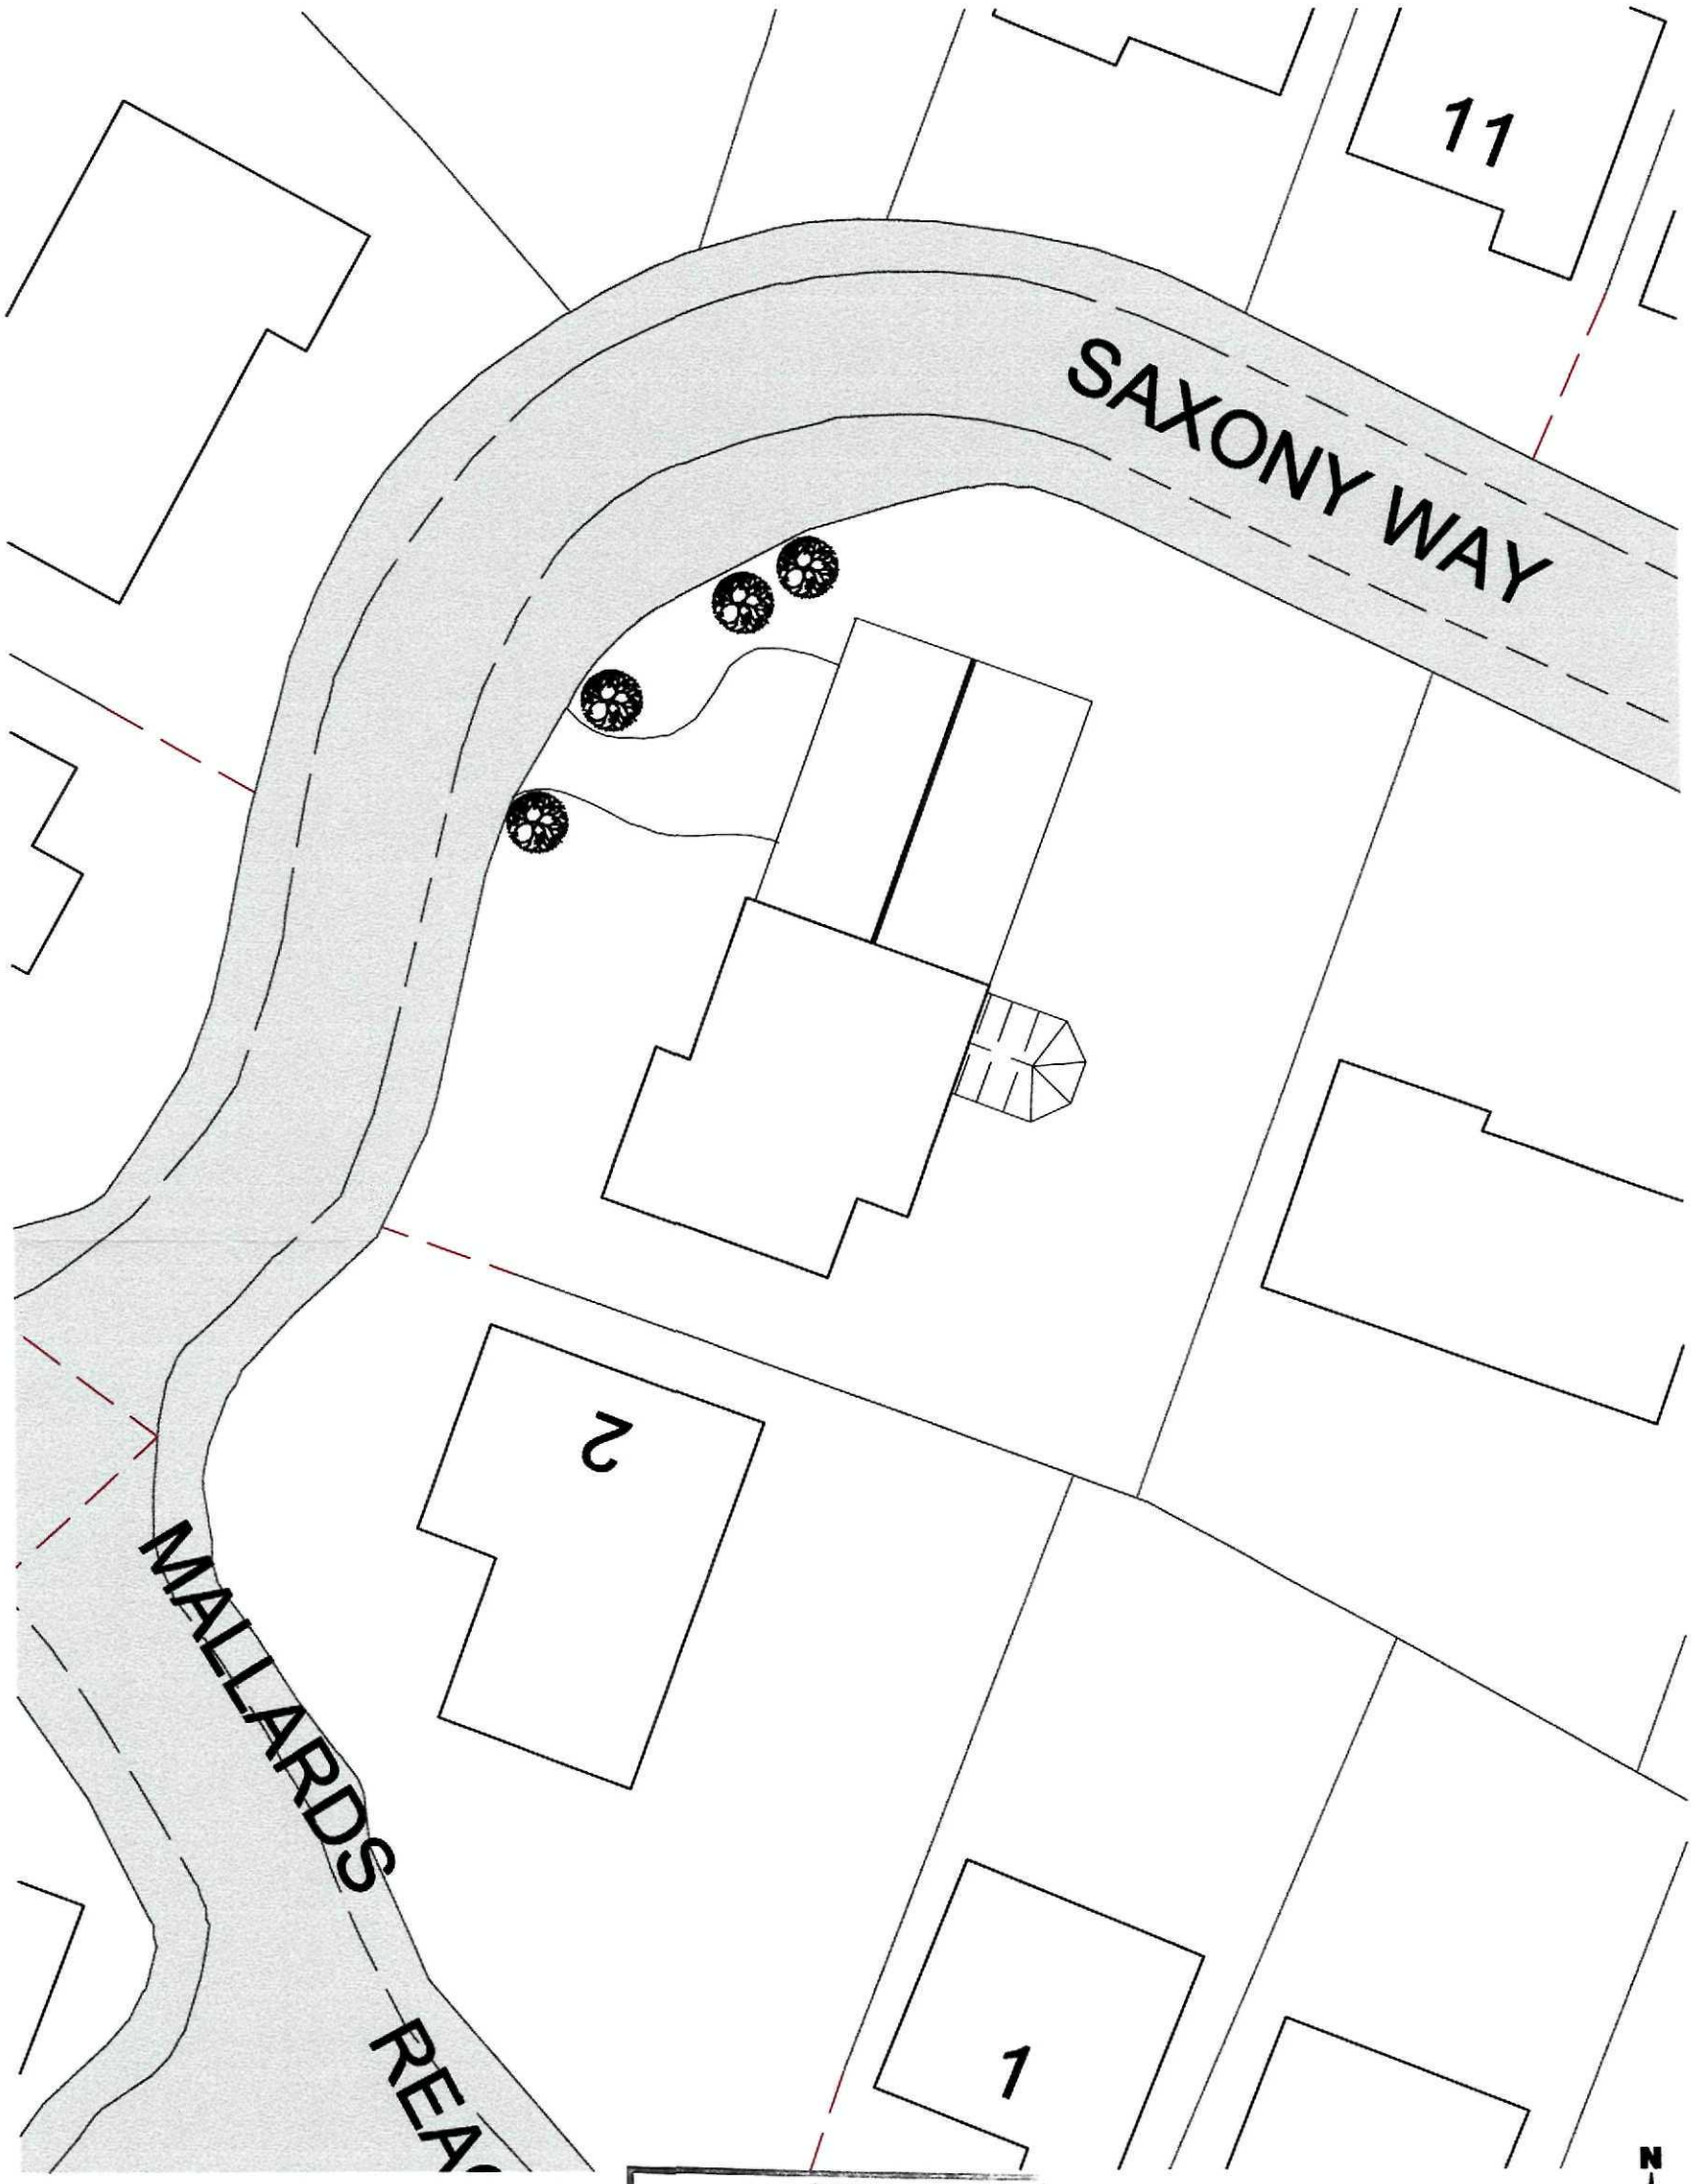

Site Block Plan

Scale 1:250

SHDC
Planning & Development
2 8 APR 2010
Ref: 0355-10

rev "A" - 26.11.09 - Amended to suit clients comments

remway Design Ltd
2nd Floor - 5B Sheepmarket
Spalding
PE11 1BH
Tel: 01775 768 921
e-mail: enquiries@remwaydesign.co.uk


Site :
Double Garage & Hobby Room at:
4 Saxony Way
Donington

Client :
Home Tailoring Ltd
43 Double Street
Spalding
PE11 2AA

Date : ******
Scale : as noted

Drawing No:
1808 - 02"A"

Contractor to check all Dimensions on site prior to ordering materials / commencing work.Do Not Scale from this Drawing - If in doubt then please ask

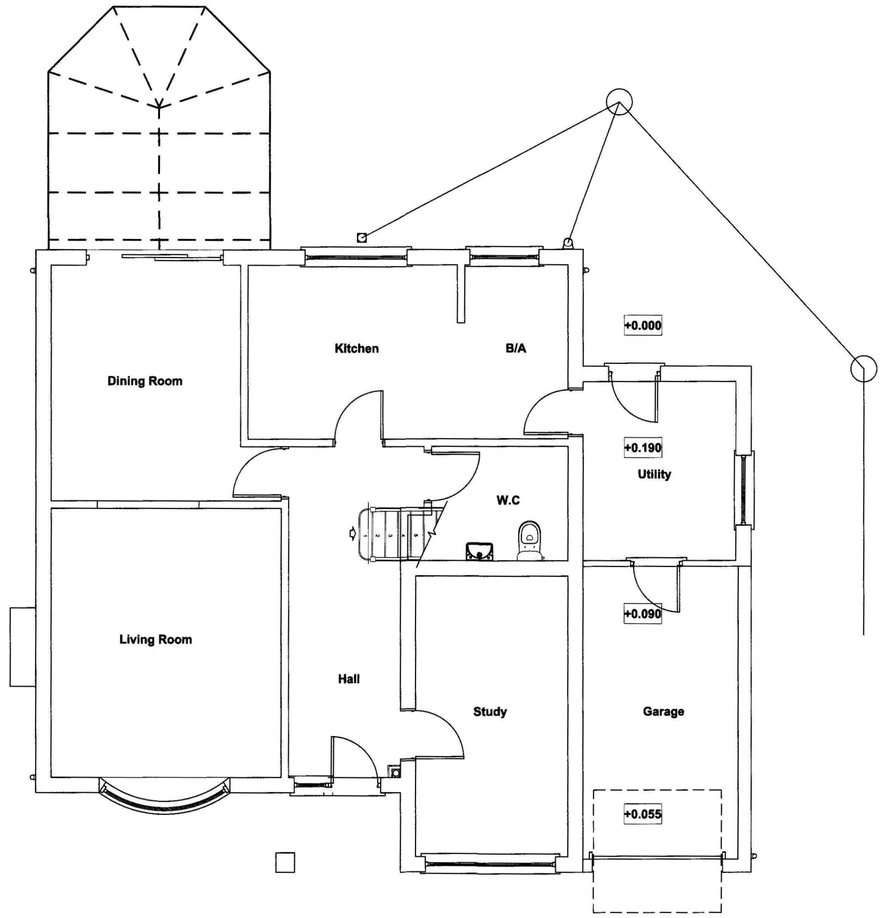


Existing Ground Floor Plan

Scale 1:50



Existing Front Elevation

Scale 1:100

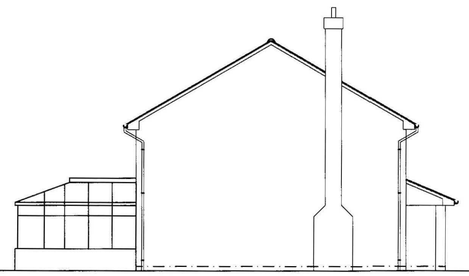

Existing Side Elevation

Scale 1:100



Existing Rear Elevation

Scale 1:100

PLEASE NOTE:
Due to areas of the structure being covered, unexposed or otherwise inaccessible the notes / specifications of existing materials are subject to confirmation of site when it is feasible to expose the relevant areas of construction.

SHDC
Planning & Development
28 APR 2010
Ref: 0355-10

GENERAL CONDITIONS
Contractors are responsible for checking all dimensions on site when work commences and before ordering any materials.Any discrepancies should be brought to the attention of the Client for remedial action before commencing further.

All materials not specified to be of a standard suitable for the work proposed and be fit for purpose.All work to be in accordance with good building practise and all necessary BS codes for Workmanship on Building Sites.

Revisions

Client:
Home Tailoring Ltd

Site:
Double Garage & Hobby Room at:
4 Saxony Way
Donington

Drg Title:
Existing Plans and Elevations


remway Design Ltd
2nd Floor - 5B Sheepmarket
Spalding
PE11 1BH
Tel : 01775 768 921
e-mail: enquiries@remwaydesign.co.uk

Drg Size	Drawing Number	Revision:
A1	1808-03	

Contractor to check all Dimensions on site prior to ordering materials / commencing work.Do Not Scale from this Drawing - If in doubt then please ask




Proposed Front Elevation
Scale 1:100

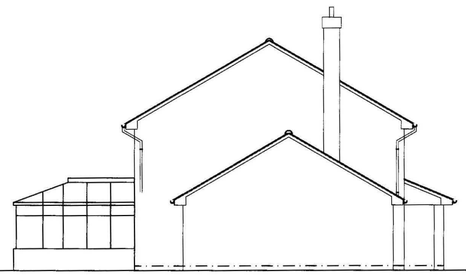

Proposed Side Elevation
Scale 1:100



Proposed Rear Elevation
Scale 1:100

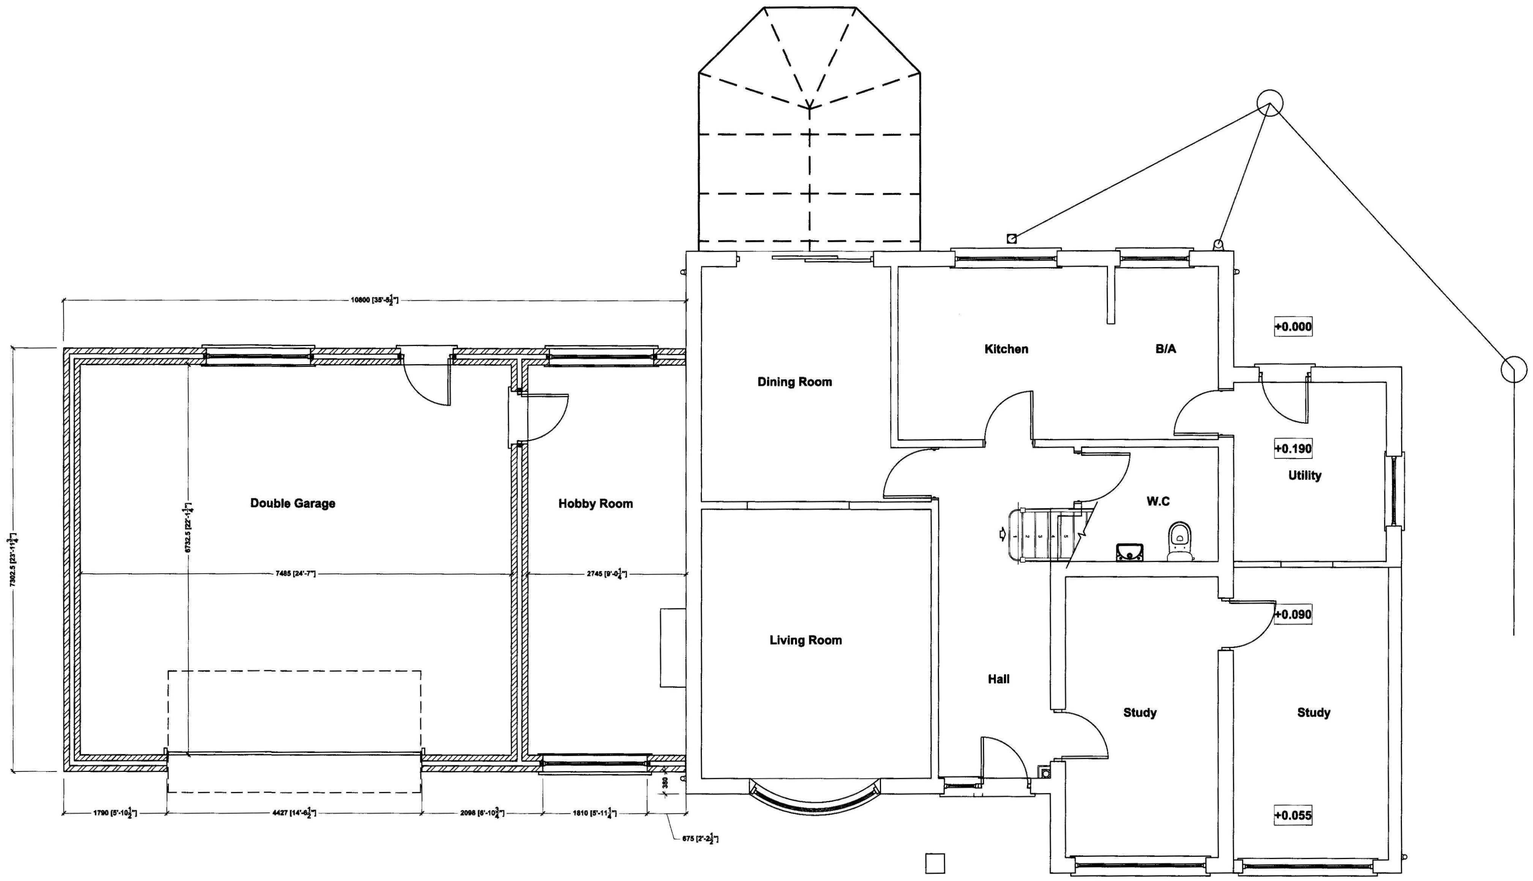

Proposed Ground Floor Plan
Scale 1:50

SHDC
Planning & Development
28 APR 2010
Ref: 0355-10

GENERAL CONDITIONS
Contractors are responsible for checking all dimensions on site when work commences and before ordering any materials.Any discrepancies should be brought to the attention of the Client for remedial action before commencing further.

All materials not specified to be of a standard suitable for the work proposed and be fit for purpose.All work to be in accordance with good building practise and all necessary BS codes for Workmanship on Building Sites.

Revisions

"A" - 26.11.09 - Amended to suit Clients comments

Client:
Home Tailoring Ltd

Site:
Double Garage & Hobby Room at:
4 Saxony Way
Donington

Drg Title:
Proposed Plans and Elevations

remway Design Ltd
2nd Floor - 5B Sheepmarket
Spalding
P E 1 1 1 B H
Tel : 01775 768 921
e-mail: enquiries@remwaydesign.co.uk

Drg Size	Drawing Number	Revision:
A1	1808-04	"A"

PLEASE NOTE:
Due to areas of the structure being covered, unexposed or otherwise inaccessible the notes / specifications of existing materials are subject to confirmation of site when it is feasible to expose the relevant areas of construction.