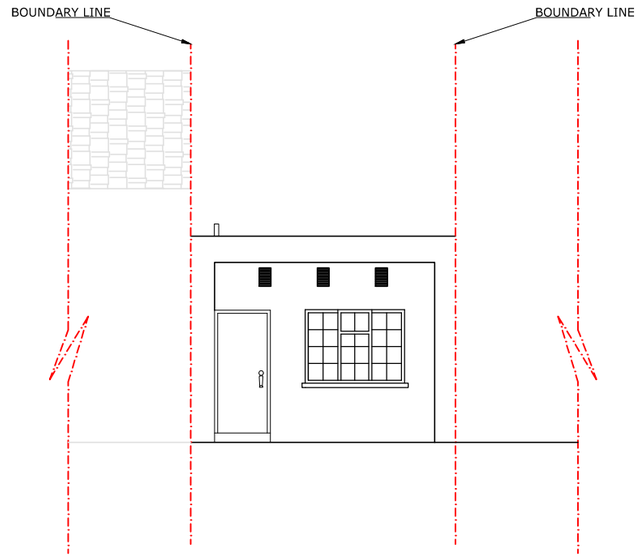
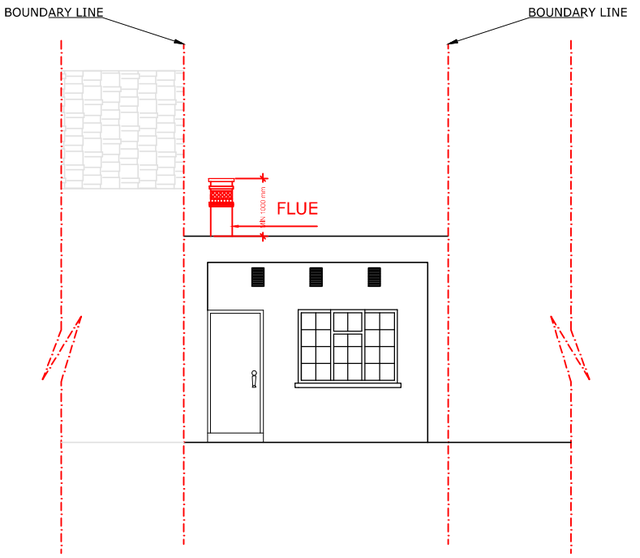
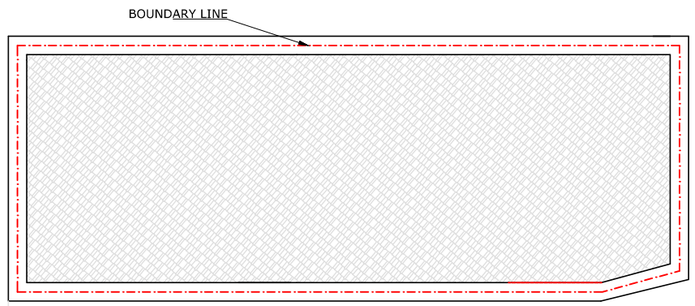


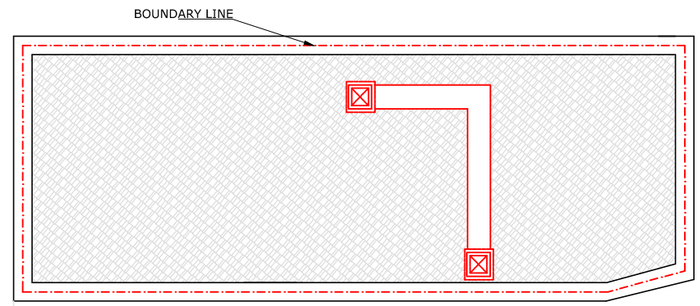

EXISTING FRONT ELEVATION




PROPOSED FRONT ELEVATION




EXISTING ROOF PLAN




PROPOSED ROOF PLAN

SCALE 1:100 0 0.5m 1 1.5 2 2.5 3 3.5 4 4.5 5 5.5 6 6.5 7 7.5 8 8.5 9 9.5 10 m

| | | | |
|---|---|---|---|
| Drawing Title: EXISTING AND PROPOSED FRONT ELEVATION AND ROOF PLAN | Client: CAVIT CAGDAS | Revision : MARCH/2015 | *Advance Planning Licensing*<br>*Unit 17, Ashley House,*<br>*Ashley Road, London N17 9LZ*<br>Telephone: (020) 8801 6601<br>Mobile (078) 7999 9178<br>E-Mail: advance.apl@gmail.com |
| Scale 1:100 @ A3 | Address: 18A MARKET PLACE PE11 4ST | Drawing Number: 15.027.02 | ALL DIMENSIONS TO BE VERIFIED ON SITE |