

Do not scale directly from this drawing. All discrepancies are to be brought to the attention of the Practice.

The copyright to this drawing is owned by Trevor A Clay RIBA Ltd.




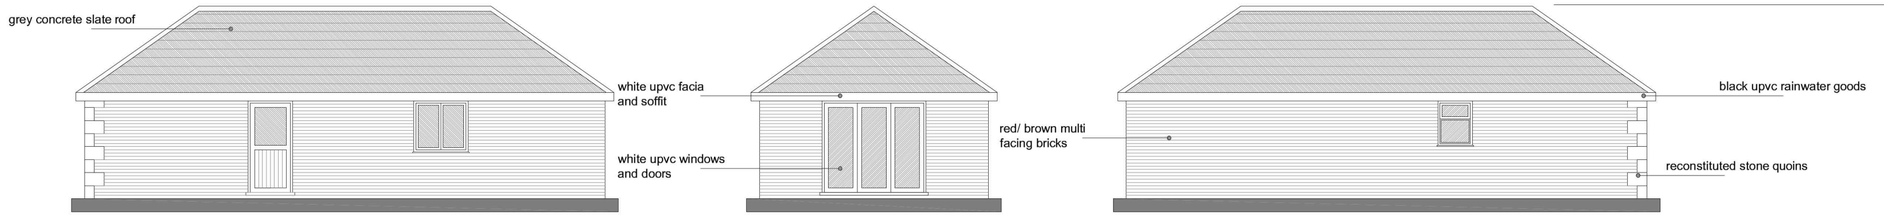


PROPOSED ELEVATIONS

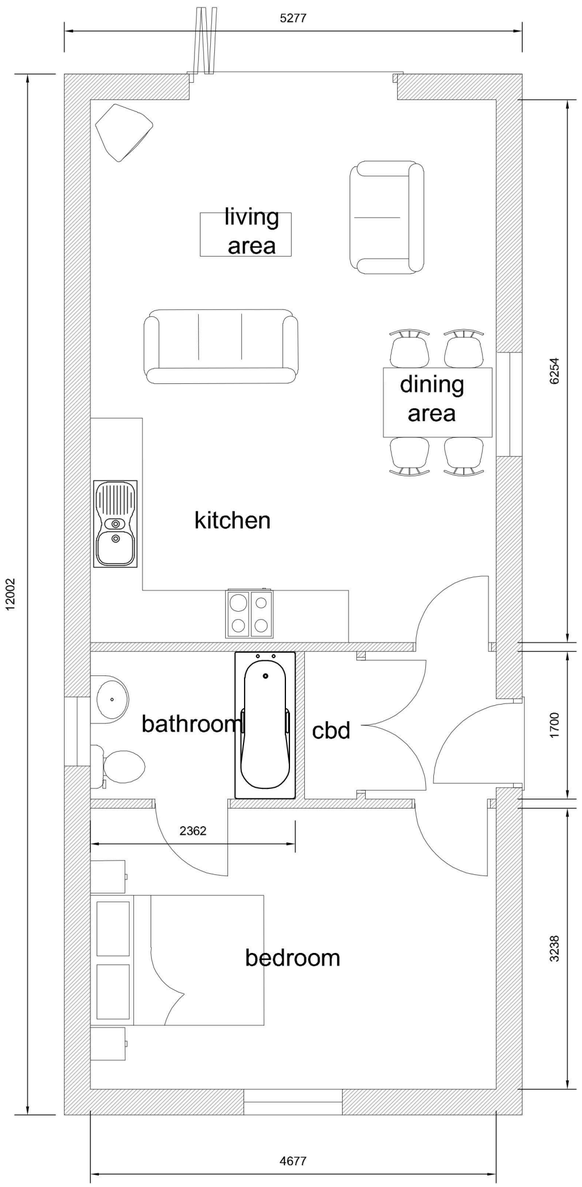

PROPOSED FLOOR PLAN

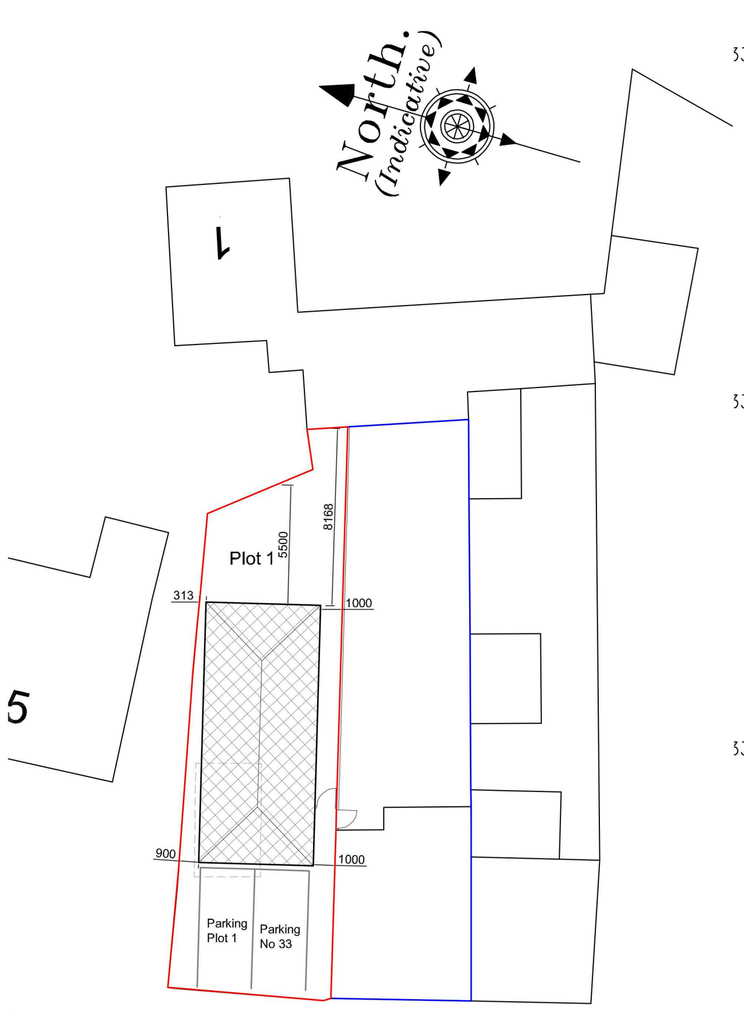

PROPOSED BLOCK PLAN

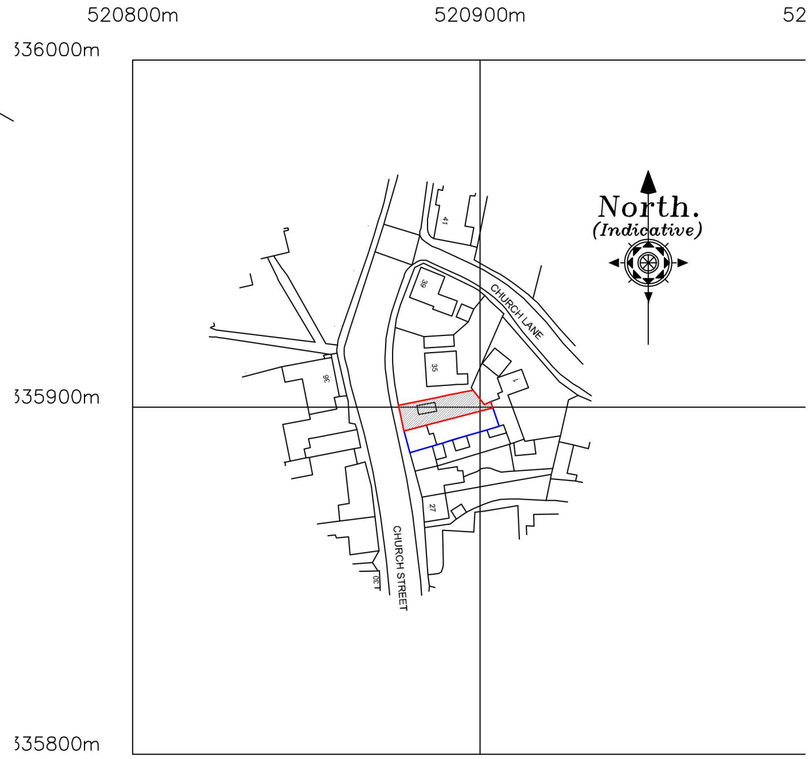

?Crown Copyright and database rights 2023 OS Licence no. 100019980

Revision	Date	Drawn	Description
Client	Dorset Homes Ltd		
Project	Proposed 1 Bedroom Bungalow @ adj 33 Church St Donington		
Drawing	Planning		
Scale	1:50, 1:100 1:200 1:1250 @ A2	Drawn AWM Checked TAC	Date 05/04/2023
Drawing No.	23/636/PA/003		

Trevor A Clay RIBA Ltd, 14 Old Fendike Road, Weston Hills, Spalding, Lincs. PE126DD
01406 380027 07778 597975 trevor@tacarchitects.co.uk www.tacarchitects.co.uk