
E L E V A T I O N S

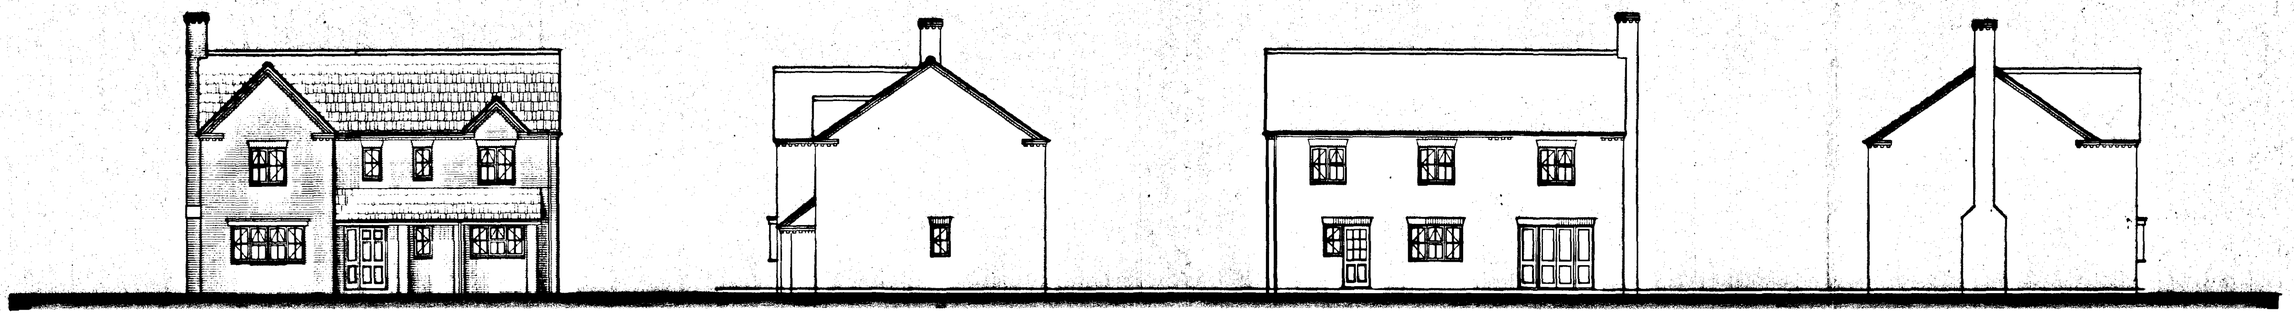


FRONT ELEVATION

SIDE ELEVATION

REAR ELEVATION

SIDE ELEVATION

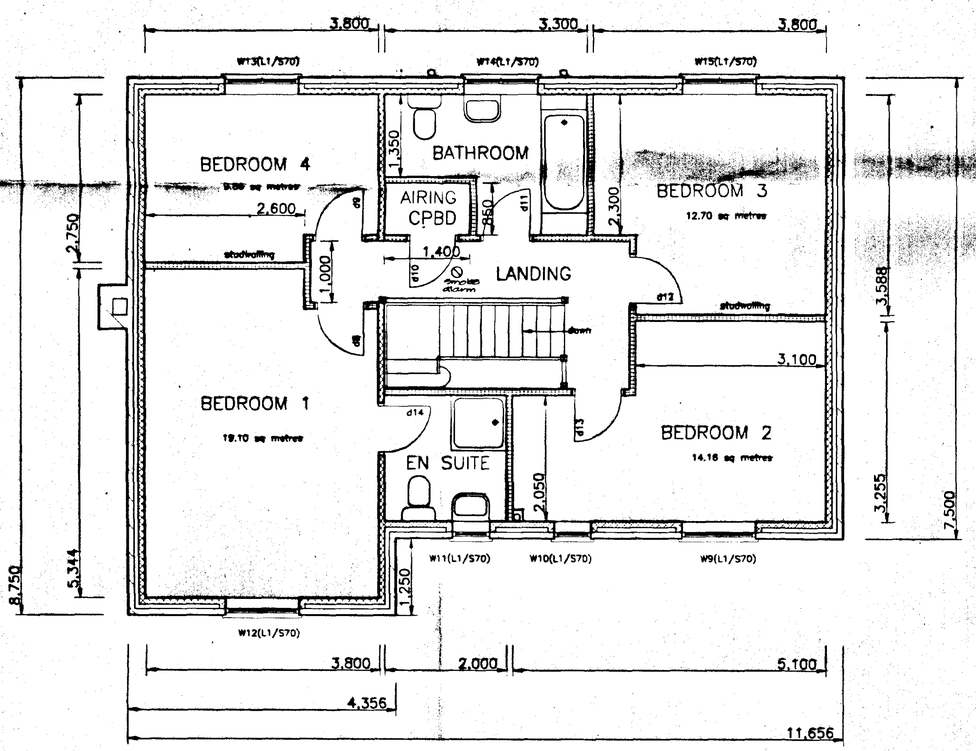


FIRST FLOOR PLAN

Gross Floor Areas (approx)

First Floor Area
GFA 81.65 sq metres

Ground Floor Area
GFA 81.65 sq metres

Total Floor Area
GFA 163.30 sq metres

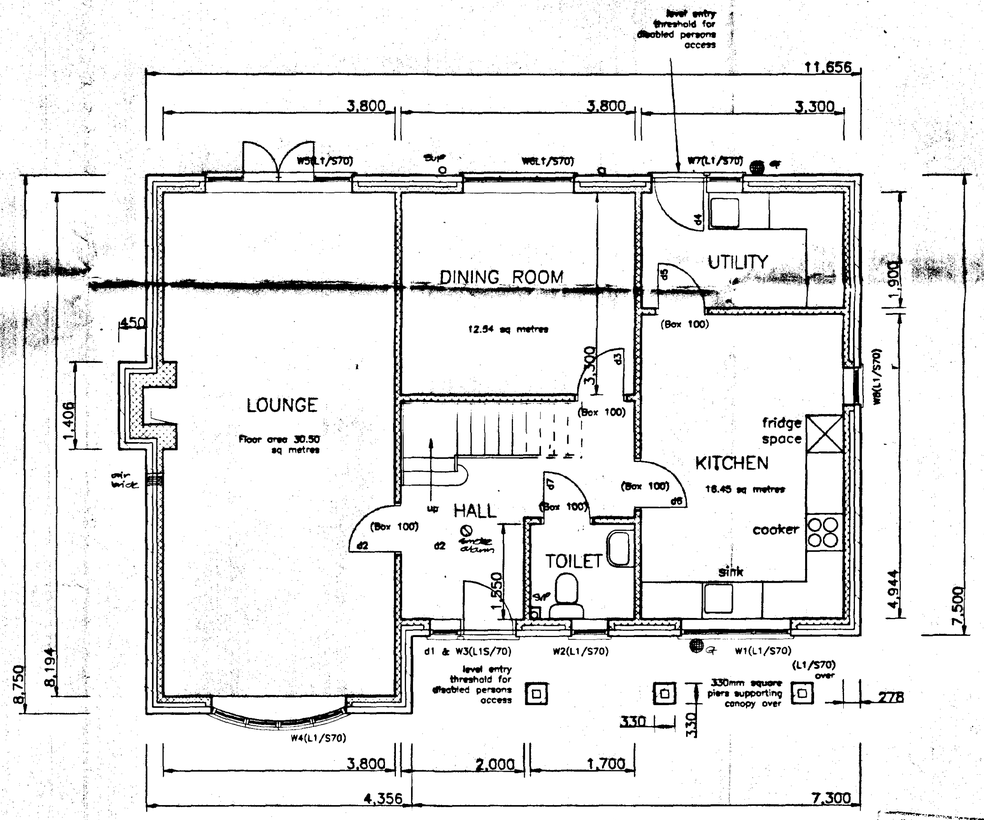

GROUND FLOOR PLAN

SOUTH KESTEVEN DISTRICT COUNCIL
15 MAY 2000
Ref 273/00

DETERMINED PLAN

L. A. Building Design
Architectural and Surveying Practice
55 Hannam Boulevard
Spalding
Lincolnshire PE11 1LB
Telephone/Fax: Spalding (01775) 711437


Peter S Lithgow MCIOB MCIArT
Member of the Chartered Institute of Building and Member of the British Institute of Architectural Technologists

Proposed Four Bedroom Dwelling
On Building Plot at
Station Street
Donington
Spalding
Lincolnshire

Maytree Designs Limited

Elevations
Floor Plans
General Arrangement (Mirrored type)

date	scale
25/3/2000	1/100 & 1/50
drawn by	checked
Peter S Lithgow	
job no	drawing no
99/41	05

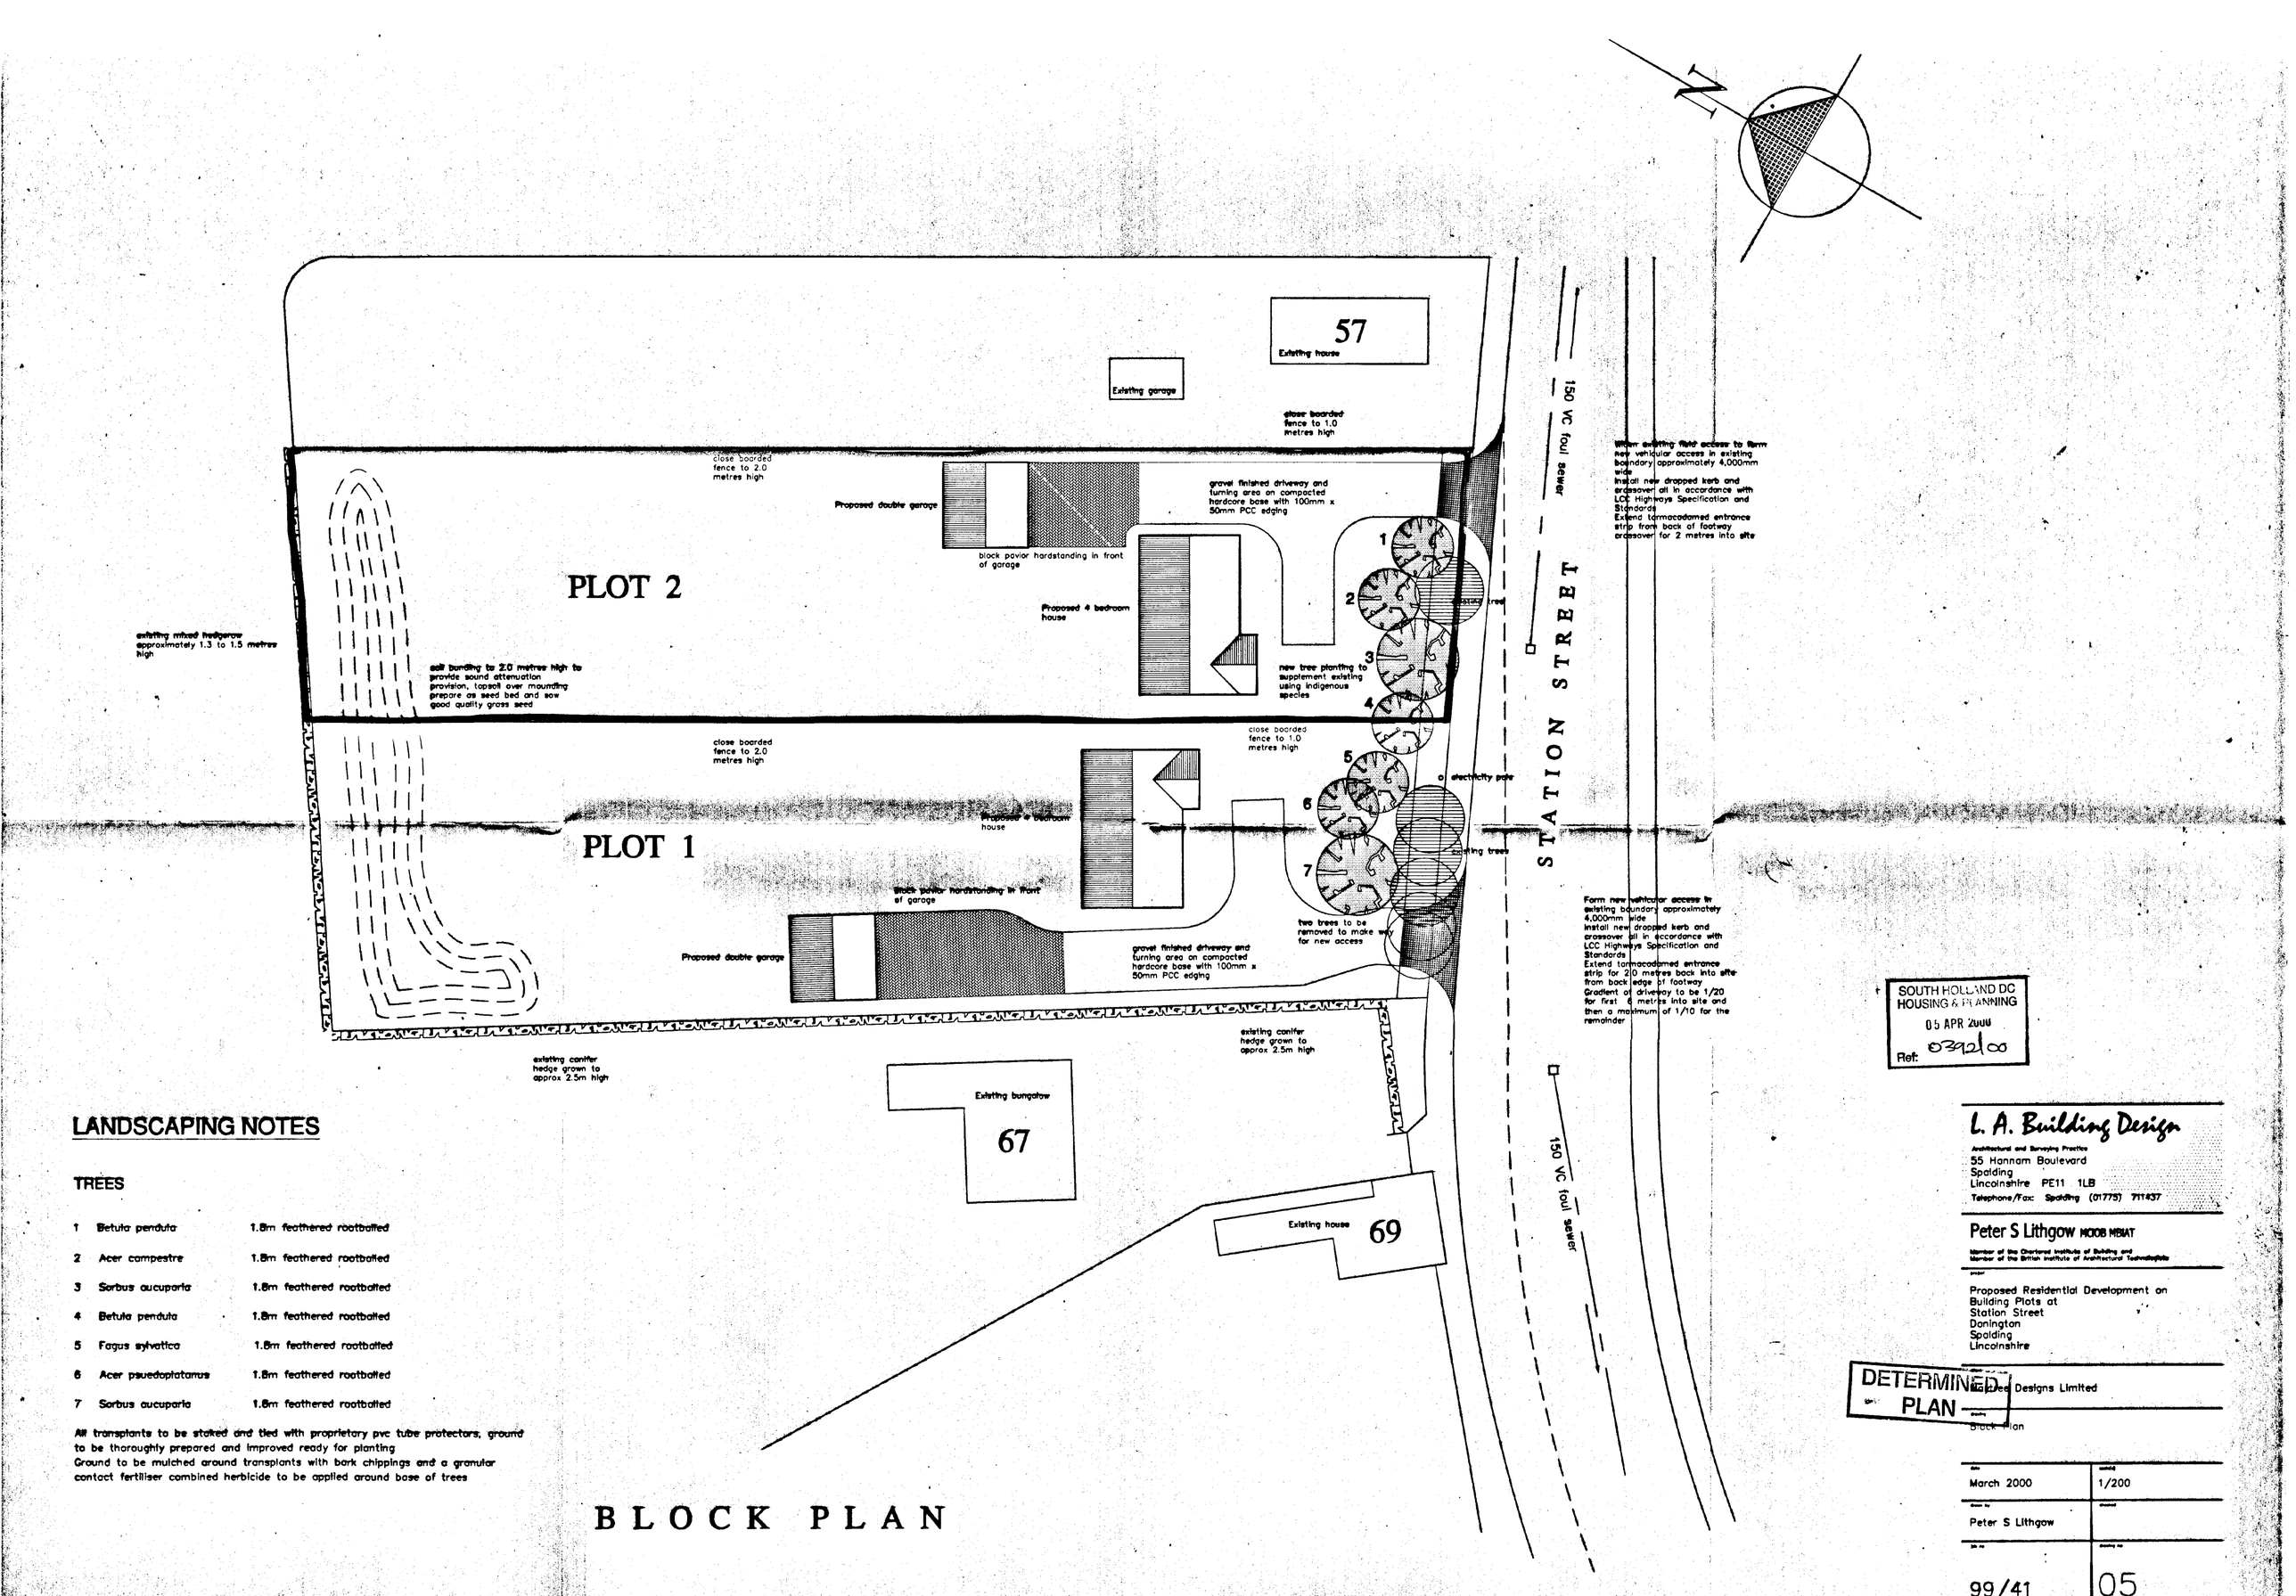

LANDSCAPING NOTES

TREES

1	Betula pendula	1.8m feathered rootballed
2	Acer campestre	1.8m feathered rootballed
3	Sorbus aucuparia	1.8m feathered rootballed
4	Betula pendula	1.8m feathered rootballed
5	Fagus sylvatica	1.8m feathered rootballed
6	Acer psuedoplatanus	1.8m feathered rootballed
7	Sorbus aucuparia	1.8m feathered rootballed

All transplants to be staked and tied with proprietary pvc tube protectors, ground to be thoroughly prepared and improved ready for planting
Ground to be mulched around transplants with bark chippings and a granular contact fertiliser combined herbicide to be applied around base of trees

BLOCK PLAN

SOUTH HOLLAND DC
HOUSING & PLANNING
05 APR 2000
Ref: 03901/00

L. A. Building Design
Architectural and Surveying Practice
55 Hannam Boulevard
Spalding
Lincolnshire PE11 1LB
Telephone/Fax: Spalding (01775) 711437

Peter S Lithgow MCIOB MBIAT
Member of the Chartered Institute of Building and Member of the British Institute of Architectural Technologists

project
Proposed Residential Development on Building Plots at
Station Street
Donington
Spalding
Lincolnshire


client
Hadlee Designs Limited

drawing
Block Plan


DETERMINED
PLAN

date	scale
March 2000	1/200
drawn by	checked
Peter S Lithgow	
job no	drawing no
99/41	05


E L E V A T I O N S

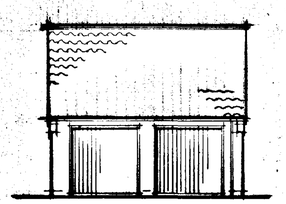


FRONT

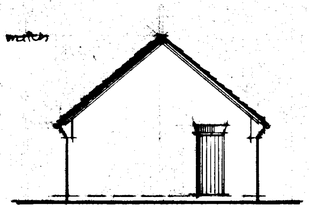


SIDE

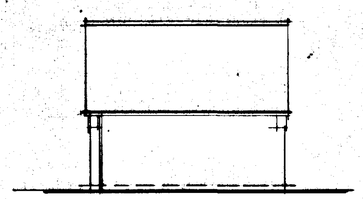


REAR

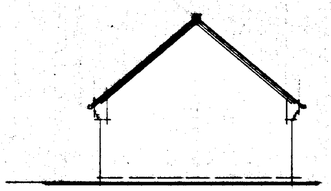


SIDE

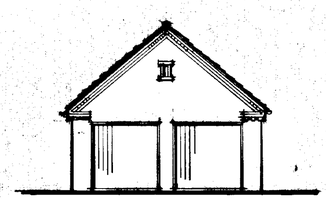


FRONT

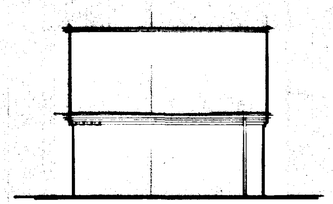


SIDE

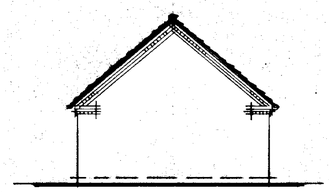


REAR

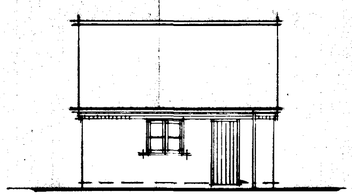

SIDE

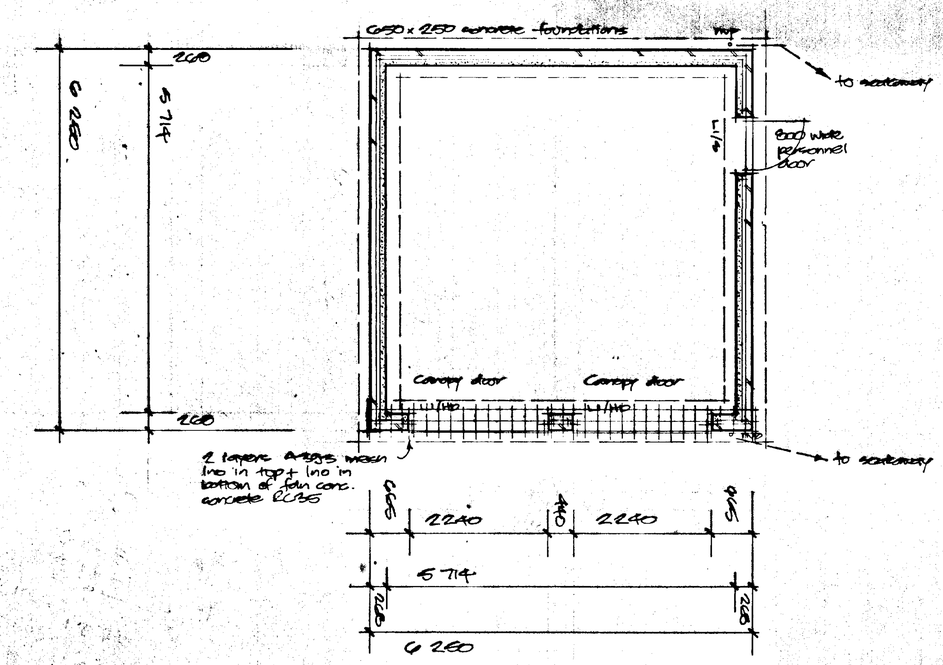

P L A N

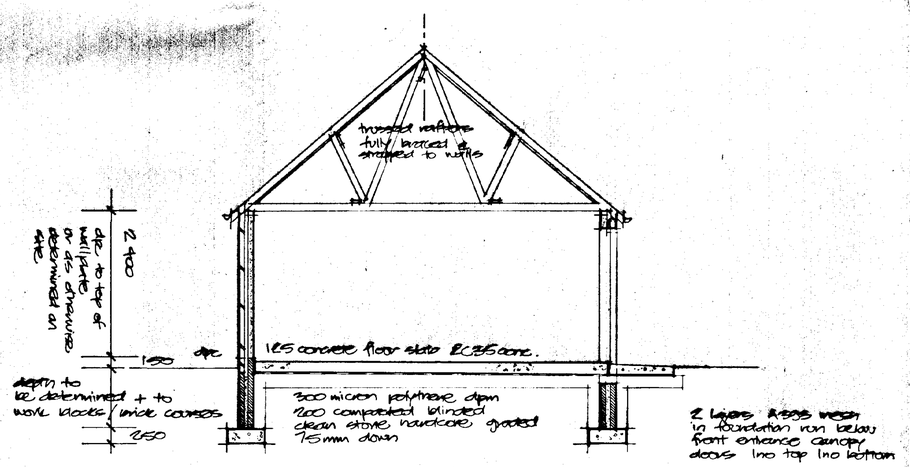

S E C T I O N

SOUTH HOLLAND DC
HOUSING & PLANNING
27 MAR 2000
Ref: 0857/00

DETERMINED PLAN

CONTRACTOR TO CHECK ALL DIMENSIONS, LEVELS ETC ON SITE BEFORE COMMENCING ANY WORK

THIS DRAWING IS THE COPYRIGHT OF L. A. BUILDING DESIGN AND MAY NOT BE COPIED OR REPRODUCED IN ANY WAY WITHOUT EXPRESS CONSENT

L. A. Building Design
Architectural and Surveying Practice
55 Harnam Boulevard
Spalding
Lincolnshire
PE11 1LE
Telephone/Fax Spalding (01775) 711437

Peter S Lithgow MCIOB MBIAT
Member of the Chartered Institute of Building and Member of the British Institute of Architectural Technologists

project
PROPOSED RESIDENTIAL DEVELOPMENT
STATION ROAD
DONINGTON
SPALDING
LINCOLNSHIRE

client
DAYTREE DESIGNS LIMITED

drawing
GARAGE TYPE DESIGN

scale
1:50, 1:100

date
JANUARY 2000

drg no
2841

rev no