




QUADRING ROAD STREET SCENE WITH SUGGESTED INSERTS

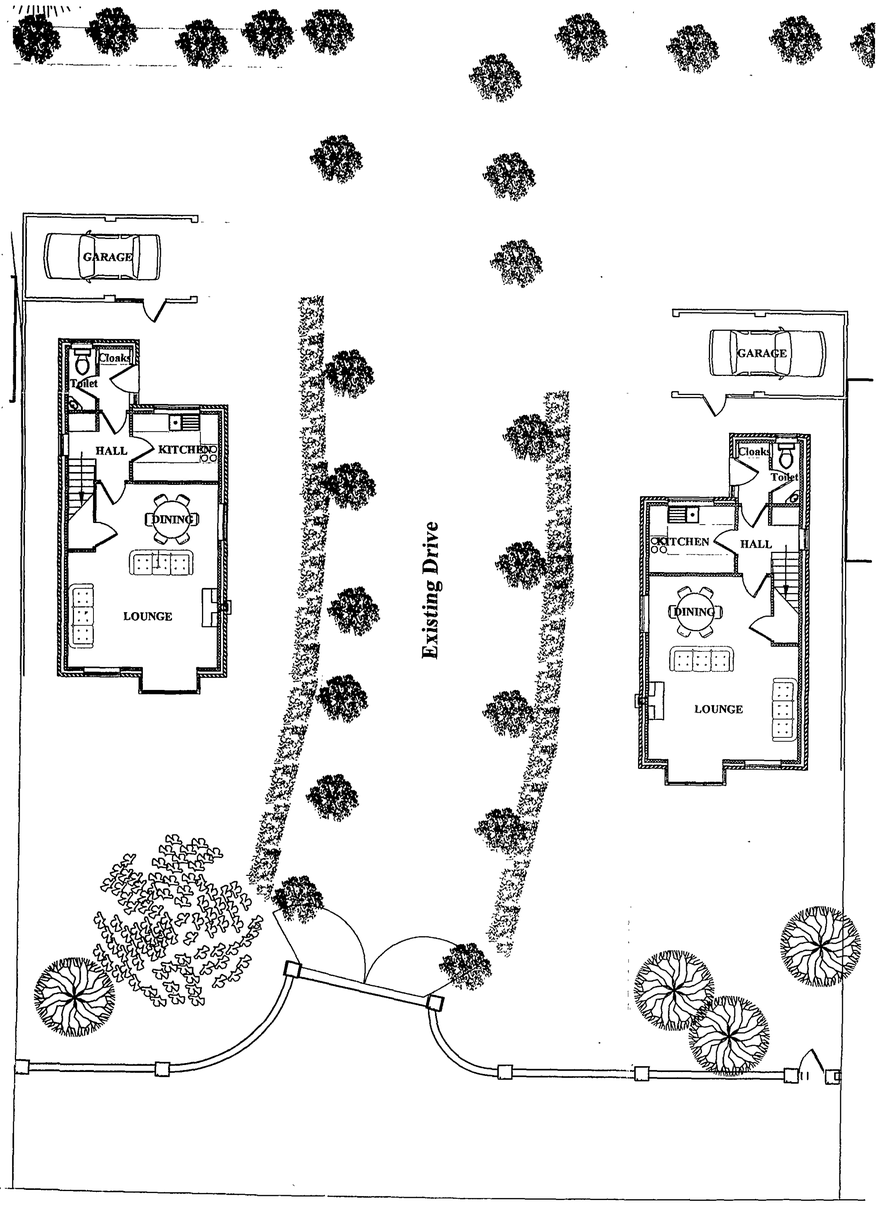

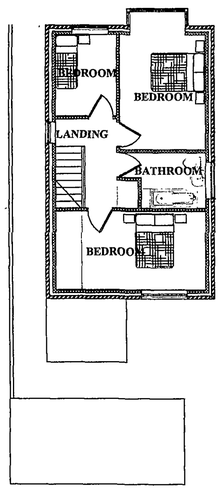

FIRST FLOOR PLAN

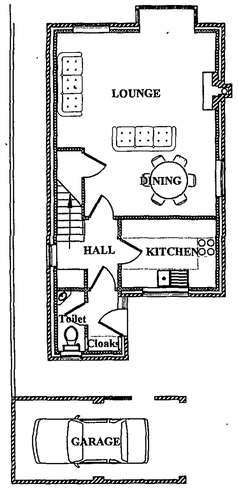

GROUND FLOOR PLAN



FRONT ELEVATION

INDICATIVE HOUSE TYPE



ELEVATION TO ACCESS DRIVE

JOHN LYNCH partnership
CHARTERED ARCHITECTS

Client	Mr Heppinstall
Project	Outline Planning Proposal for 2, two storey dwellings
Drawing	Indicative house types and street scene
Date Mar. 2007	*Drawn* JDL
Job No. 1659	*Drawing No.* AD/2
Scale 1:100 & 1:200	*Revision*