



Ground Floor

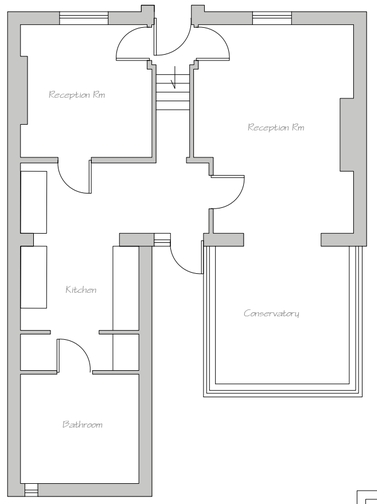

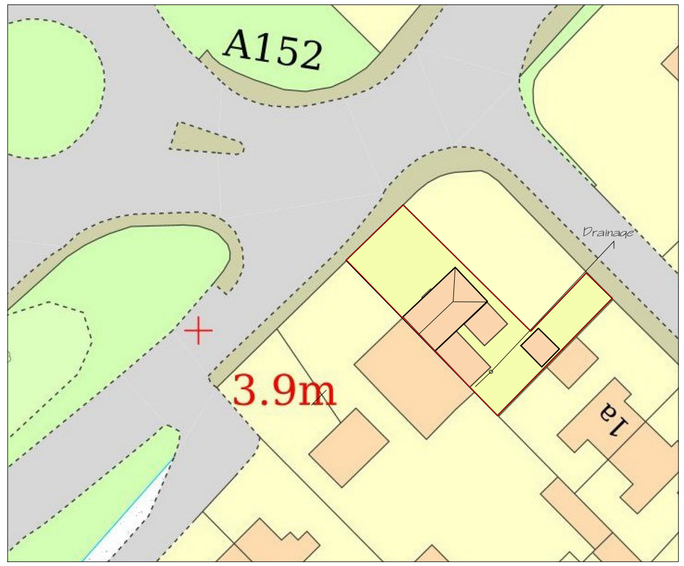

Block Plan Scale 1:500







Front Elevation




Rear Elevation

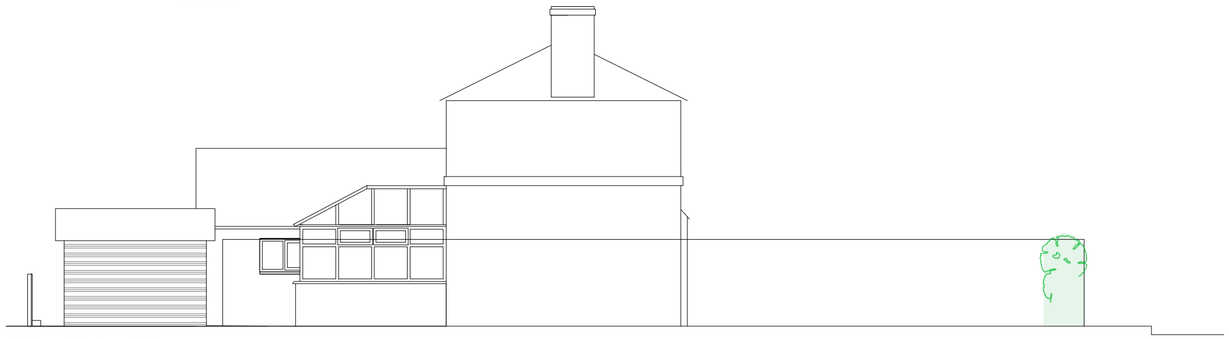

Side Elevation (from Barnes Road)

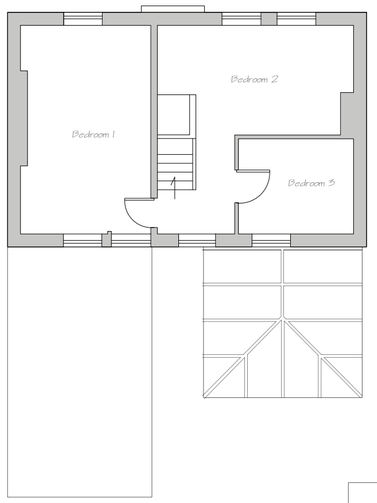

First Floor

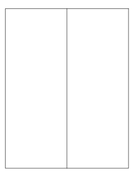

help@ne-d.co.uk

ned.
Accessible
Architectural Design

www.ne-d.co.uk

DISCLAIMER:

All Dimensions are given in good faith and believed to be correct. The Contractor is responsible for all dimensions, quantities and performance requirements. All information should be confirmed & correlated at the job site in accordance to works being completed or ensuring consistency with contract documents and performing the work in a safe and satisfactory manner. No responsibility can be taken from measuring off this drawing.

COPYRIGHT:

This drawing is the property of ned Civil Architectural Design Limited Co no. 15852960. and must not be reproduced or used in conjunction with any unauthorised use wholly or in part without written consent.

NOTES:

PROJECT TITLE:
26 PE11 4LU 2403

CLIENT:
Nathan & Abi

PROPERTY:
100 Station St
Donington

DRAWING NO.
P0101A

DRAWING TITLE:
Existing Plans

NORTH	STATUS / USE
/	Planning
DRAWN BY:	CHECKED BY:
NE	AE
SCALE:	DATE:
1:100 @ A2	04.26