




Ground Floor

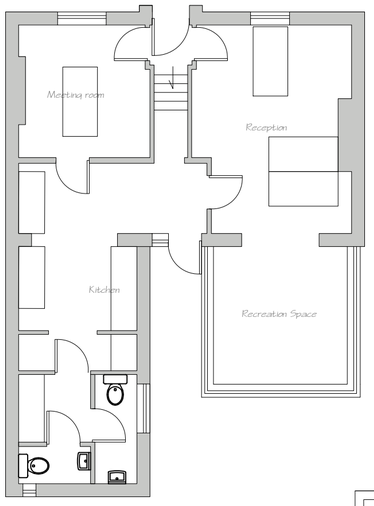

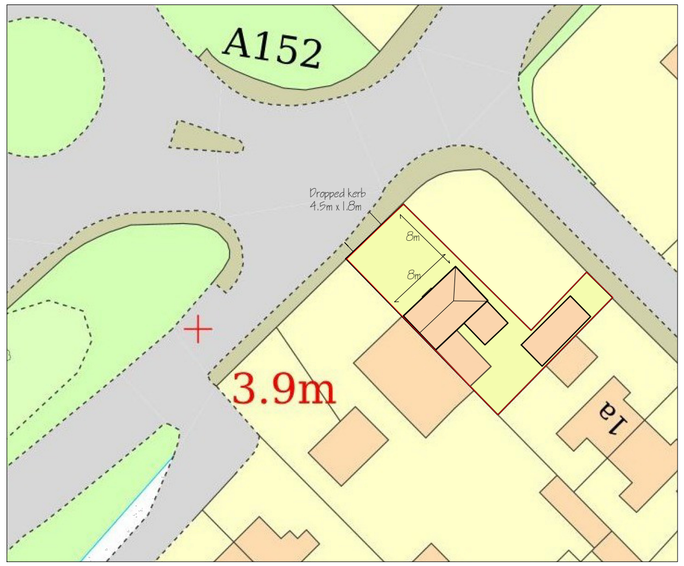

Block Plan Scale 1:500

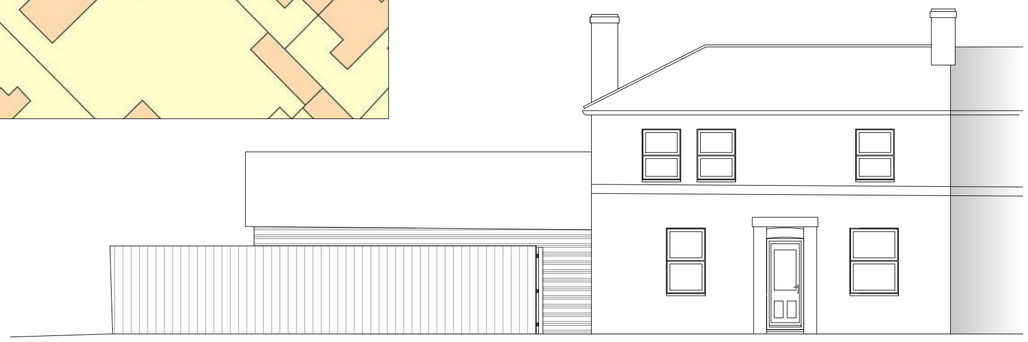


Front Elevation



Rear Elevation

First Floor

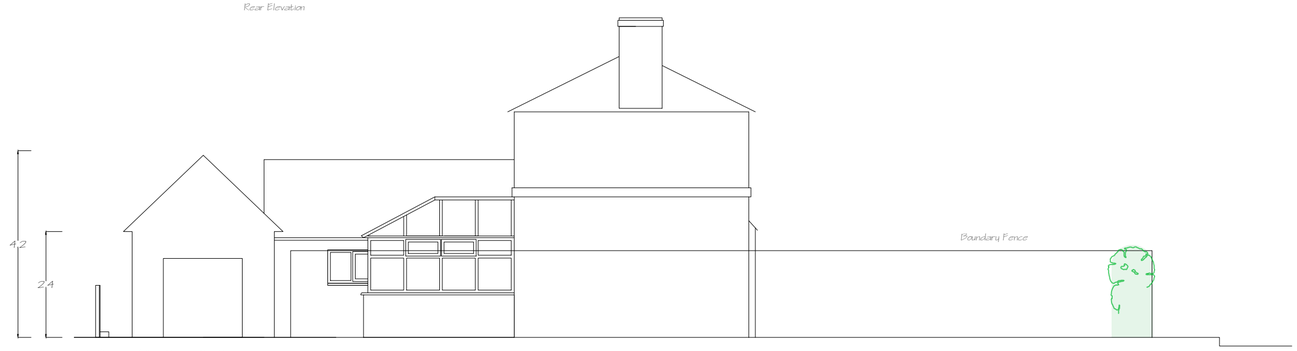

Side Elevation (from Barnes Road)

10m

Scale

help@ne-d.co.uk

ned.
Accessible
Architectural Design

www.ne-d.co.uk

DISCLAIMER:

All Dimensions are given in good faith and believed to be correct. The Contractor is responsible for all dimensions, quantities and performance requirements. All information should be confirmed & correlated at the job site in accordance to works being completed or ensuring consistency with contract documents and performing the work in a safe and satisfactory manner. No responsibility can be taken from measuring off this drawing.

COPYRIGHT:

This drawing is the property of ned (Ne devians Limited Co no. 15752976CO) and must not be reproduced or used in conjunction with any unauthorised use wholly or in part without written consent.

NOTES:

PROJECT TITLE:

26 PE11 4UJ 2403

CLIENT:

Nathan & Abi

PROPERTY:

100 Station St
Donington

DRAWING NO.

P0201A

DRAWING TITLE:

Proposed Plans

NORTH	STATUS/ USE
/	Planning

DRAWN BY:	CHECKED BY:
NE	AE

SCALE:	DATE:
1:100 @ A2	04.26