

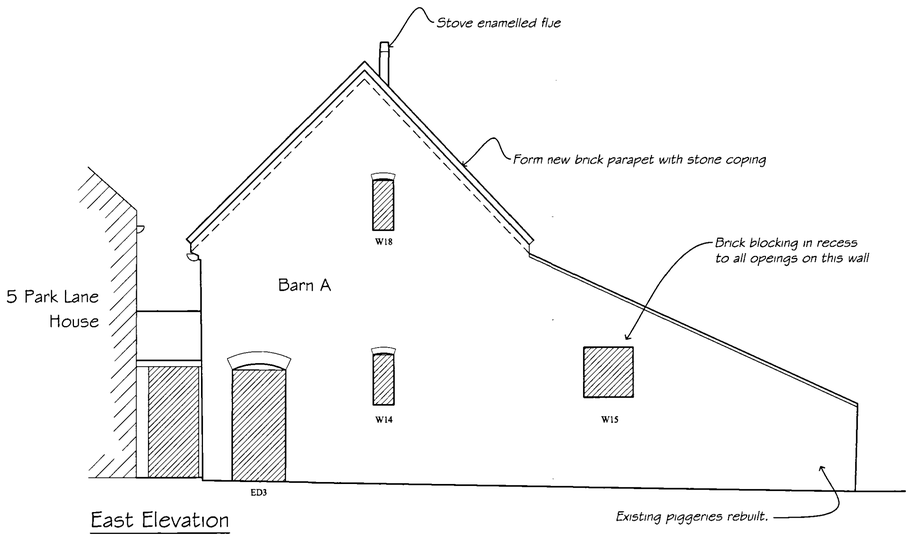


East Elevation

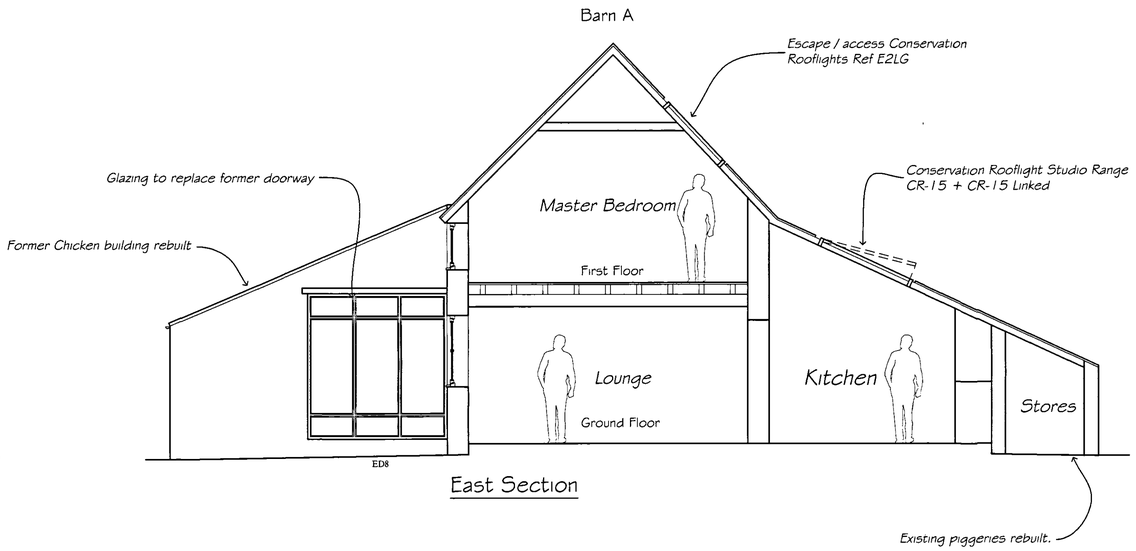

East Section

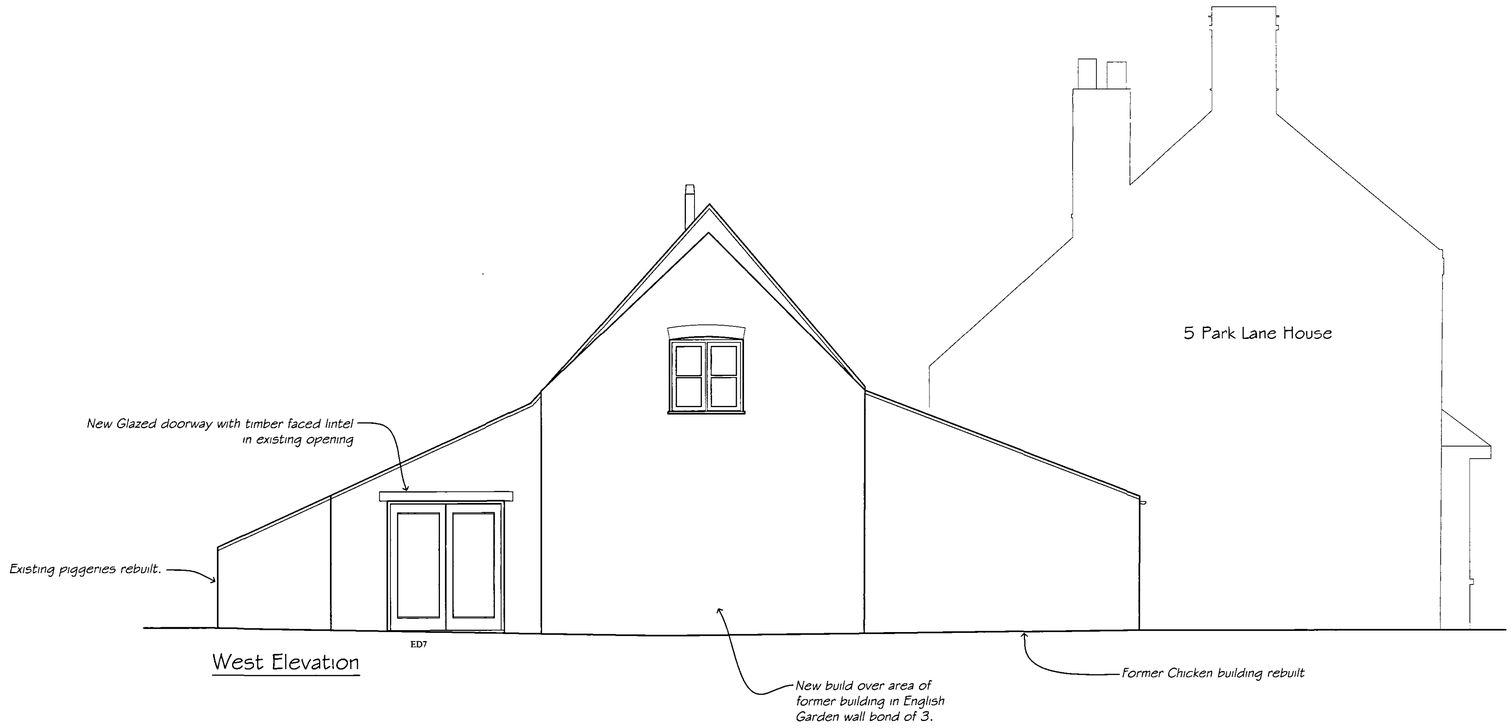

West Elevation

SHDC
Planning & Development
3 0 MAR 2004
Ref: 422/04

NOTES :

All dimensions must be checked on site and any discrepancies reported to architect. Do not scale from this drawing. If in doubt ask.

All soil stacks to be internal and taken to AA valves or Ridge vents.

All Existing external walls to be dry lined internally

All new build brickwork to be English Garden wall bond of 3

All Rainwater goods in Cast iron

All Windows are to be Double Glazed traditional flush casements in painted timber.

DRAWINGS PREPARED FOR LISTED BUILDING CONSENT AND PLANNING PURPOSES ONLY NOT FOR CONSTRUCTION.

	Date	Revisions

© Copyright

Anderson and Glenn
Architectural and Landscape Consultancy
Yew Tree Nurseries
Frampton West
BOSTON PE20 1RQ

Tel : 01205 724047
Fax : 01205 723792
www.andersonandglenn.com

Client: MAURICE BLOOMFIELD

Job Title: 5 PARK LANE DONINGTON

Drawing Title: PROPOSED EAST AND WEST ELEVATIONS OUTBUILDINGS

DETERMINED

Scale: 1:50 @ A1

Date: January 2004 | Drawn by: M.Anderson

Drg. No.: A/066/54 | Rev.: –