
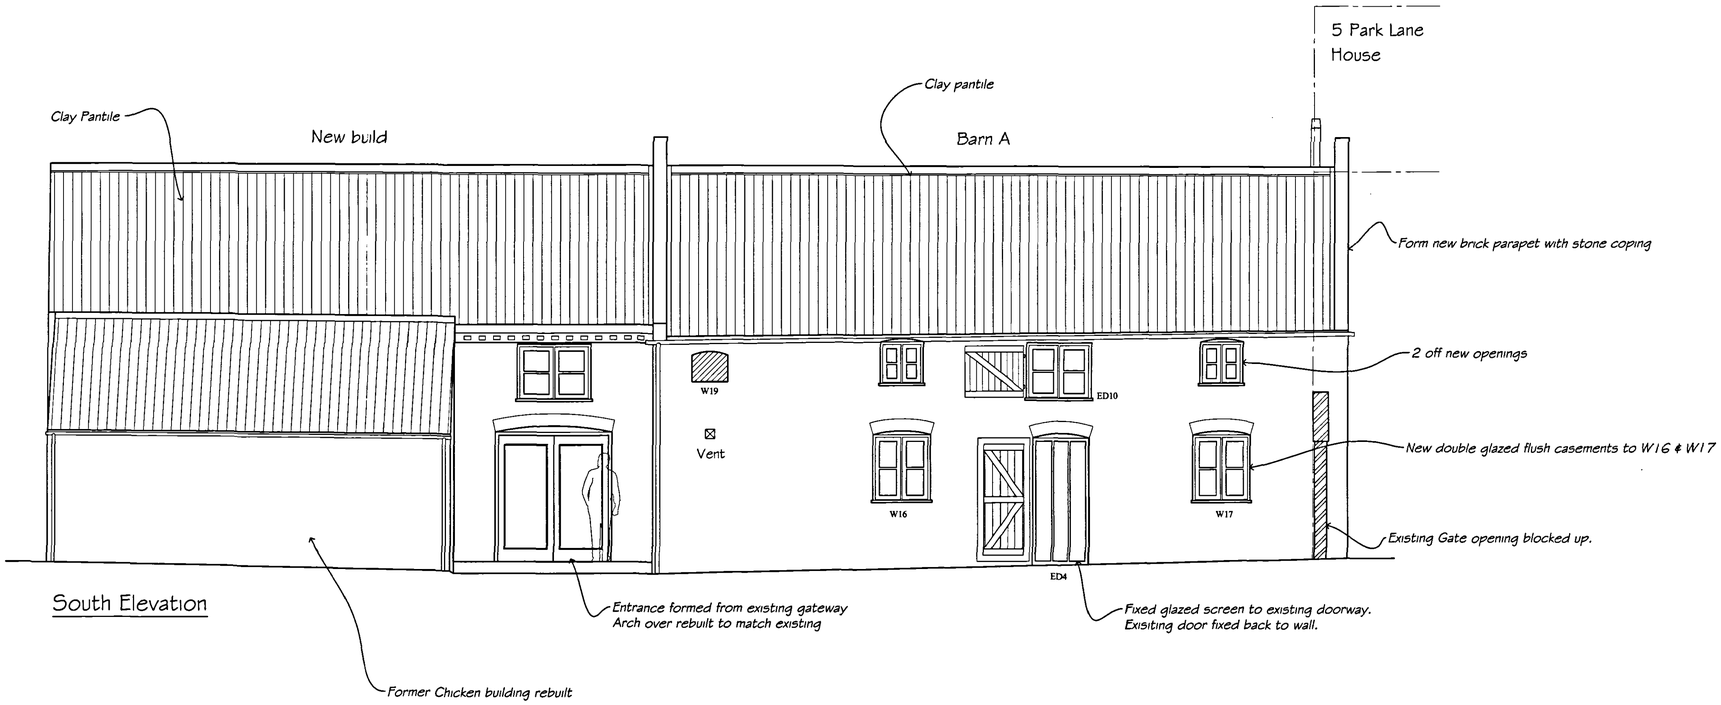


South Elevation

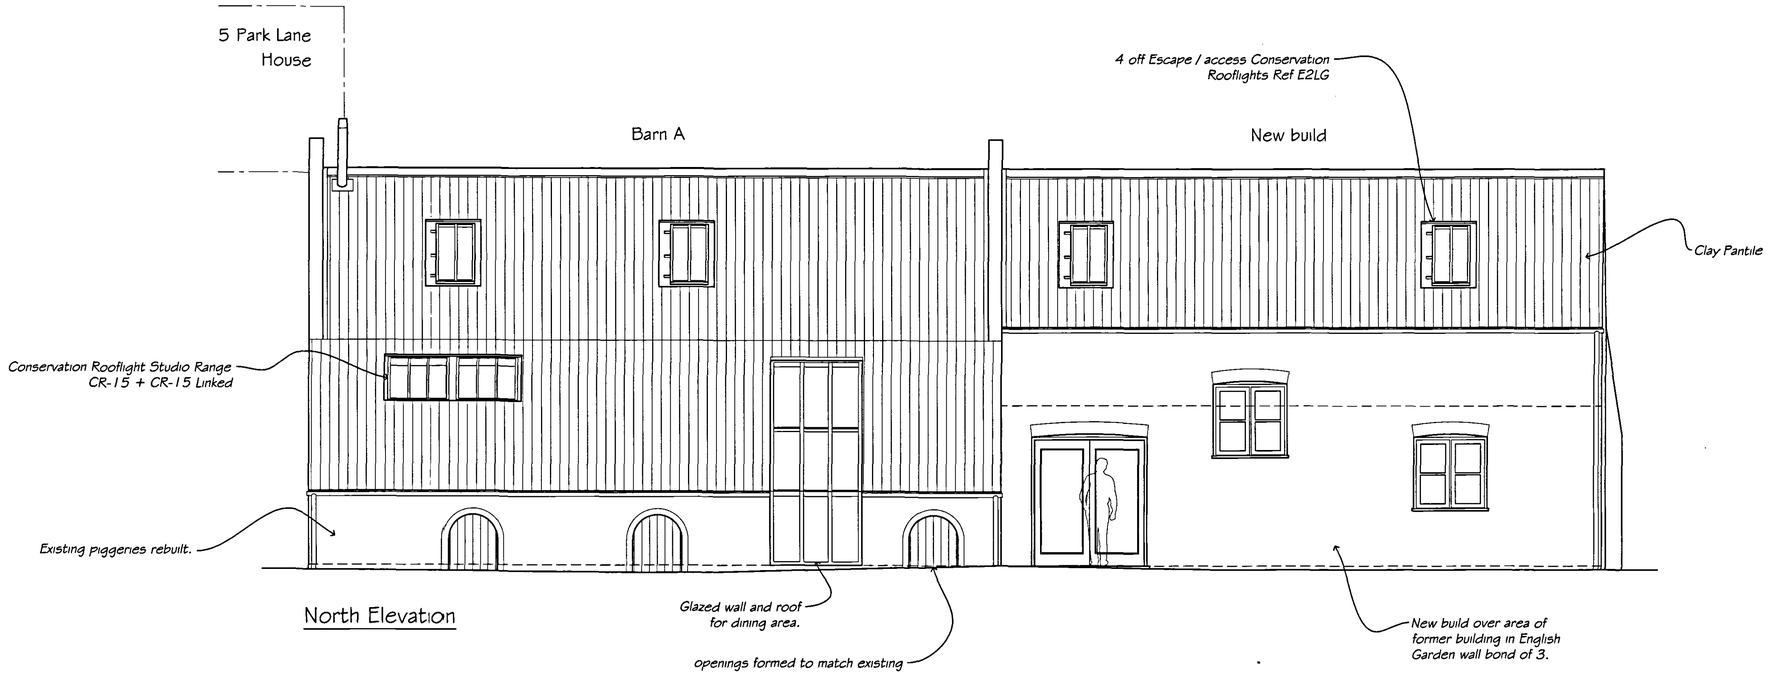

North Elevation

SHDC
Planning & Development
30 MAR 2004
Ref: 422/04

DETERMINED
PLAN

NOTES :

All dimensions must be checked on site and any discrepancies reported to architect. Do not scale from this drawing. If in doubt ask.

All soil stacks to be internal and taken to AA valves or Ridge vents.

All Existing external walls to be dry lined internally

All new build brickwork to be English Garden wall bond of 3, to match existing work as closely as possible.

All Rainwater goods in Cast iron

All Windows are to be Double Glazed traditional flush casements in painted timber.

All roofs to be covered in handmade clay pantiles and matching hogsback ridges.

Boiler flue to be stove enamelled black.

DRAWINGS PREPARED FOR LISTED BUILDING CONSENT AND PLANNING PURPOSES ONLY NOT FOR CONSTRUCTION.

	Date	Revisions

© Copyright

Anderson and Glenn
Architectural and Landscape Consultancy
Yew Tree Nurseries
Frampton West
BOSTON PE20 1RQ

Tel : 01205 724047
Fax : 01205 723792
www.andersonandglenn.com

Client: MAURICE BLOOMFIELD

Job Title: 5 PARK LANE DONINGTON

Drawing Title: PROPOSED NORTH AND SOUTH ELEVATIONS OUTBUILDINGS

Scale: 1:50 @ A1

Date: January 2004 | Drawn by: M.Anderson

Drg. No.: A/066/53 | Rev.: –