

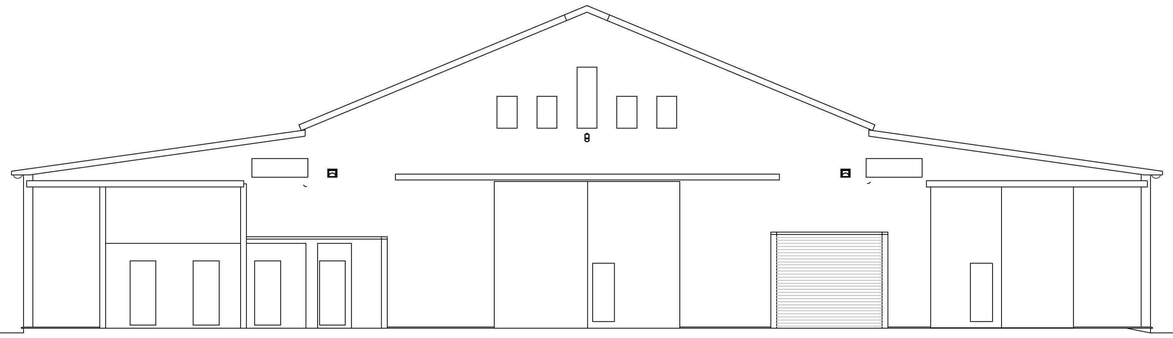



North West Elevation

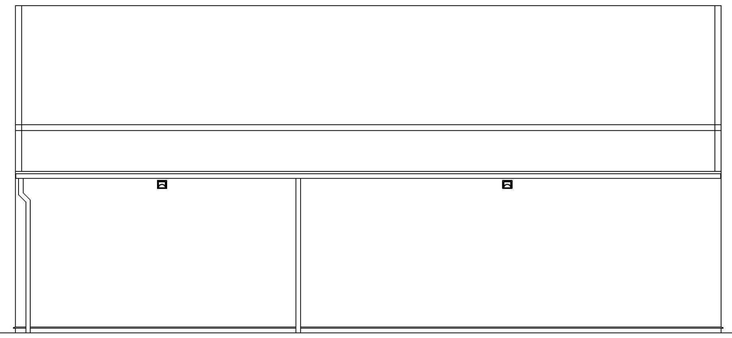


North East Elevation

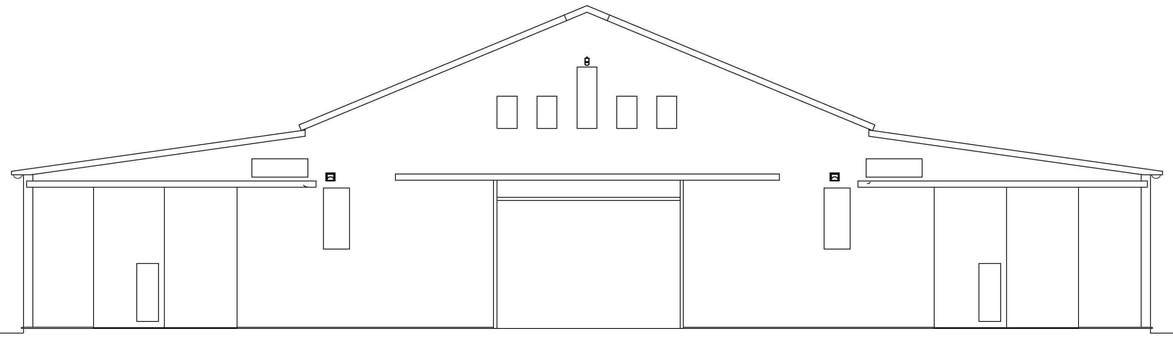

South East Elevation

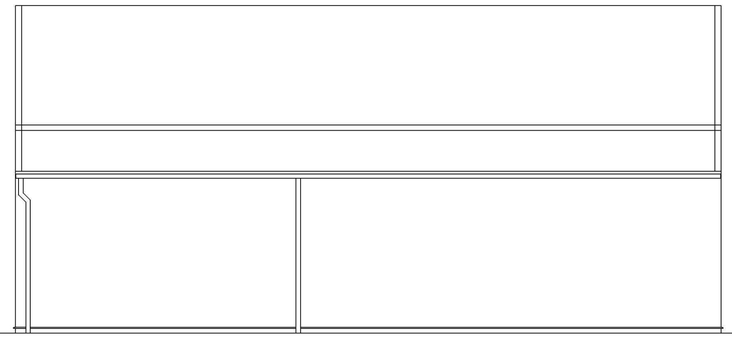

South West Elevation

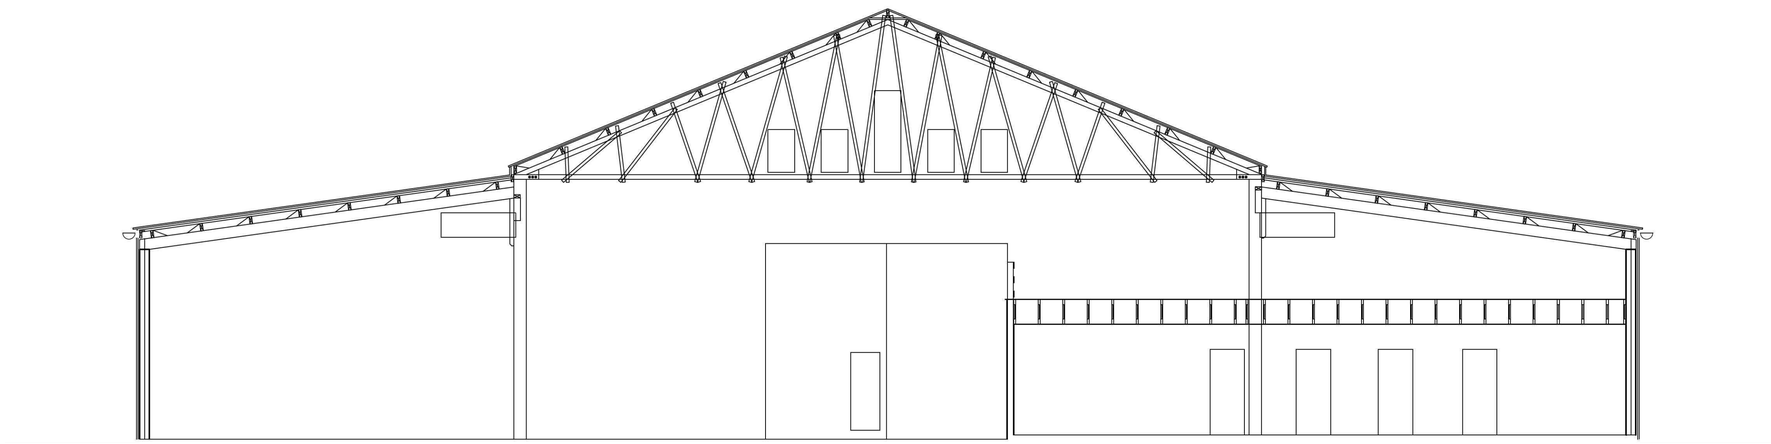

Section A-a
Scale = 1 to 75.

DO NOT SCALE THIS DRAWING. THE CONTRACTOR IS DEEMED TO HAVE CHECKED ALL DIMENSIONS ON SITE AND REPORT ANY DISCREPANCIES TO OGLESBY & LIMB LTD.
THE CONTENTS OF THIS DRAWING ARE COVERED BY COPYRIGHT AND REMAIN THE PROPERTY OF OGLESBY & LIMB LTD. WRITTEN APPROVAL MUST BE OBTAINED FROM OGLESBY & LIMB LTD PRIOR TO DUPLICATION OR REPRODUCTION OF THIS DRAWING OR ITS CONTENTS.
ANY DIMENSIONS NOT SHOWN ARE TO BE CHECKED AND AGREED WITH OGLESBY & LIMB LTD.

Oglesby & Limb Ltd
Chartered Architect

Suite 4 & 5 Market Chambers
12 Market Place, Spalding
PE11 1SL

Tel: 01775 761196
e-mail: design@o-l-ltd.co.uk

O&L

Client:
Hortic Express Ltd

Project:
**Survey Of Industrial Unit,
Day's Lane, Off Bicker Road,
Donington,
Near Spalding.**

Drawing Title:
**Elevations &
Section A-a
As Existing**

SURVEY DRAWING

Date:	Scale:
Mar 2011	1:100 and 1:75
Drawn by:	**Checked by:**
CLS	AJO

Drawing Number:	Rev:
A0953 - 03	-