

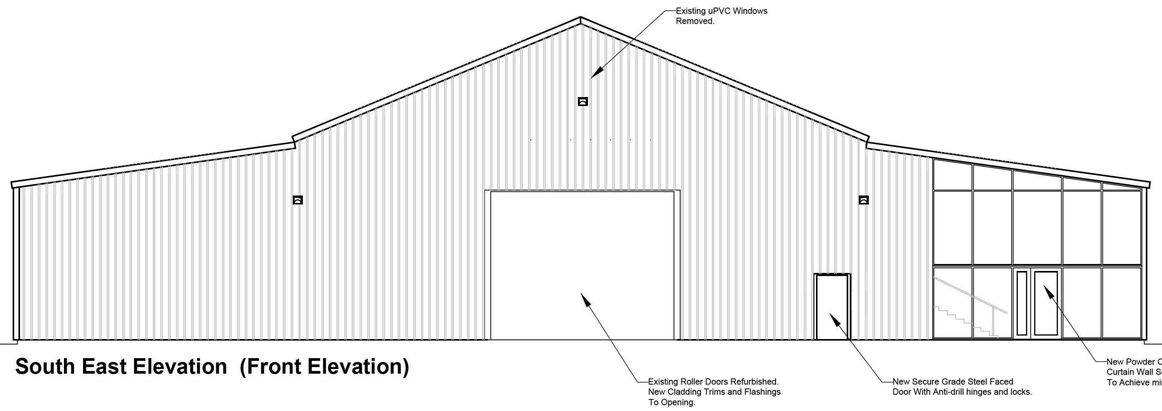



South East Elevation (Front Elevation)

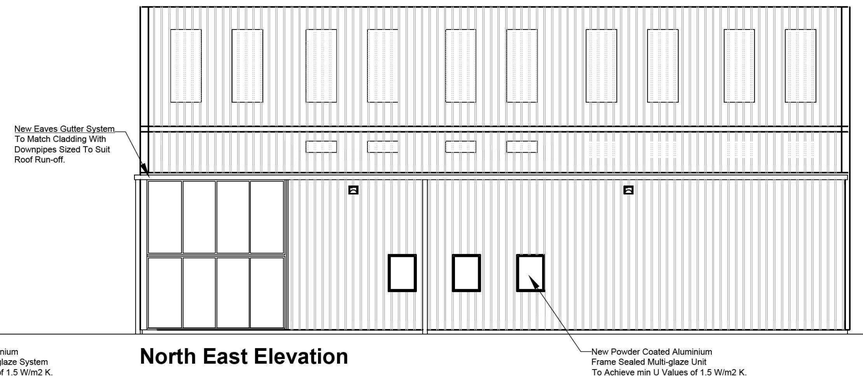


North East Elevation

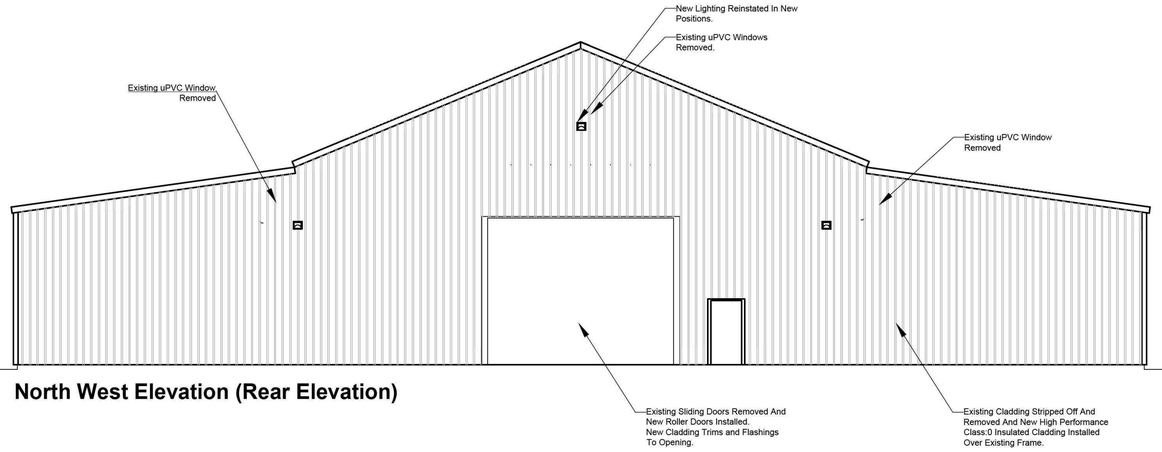

North West Elevation (Rear Elevation)

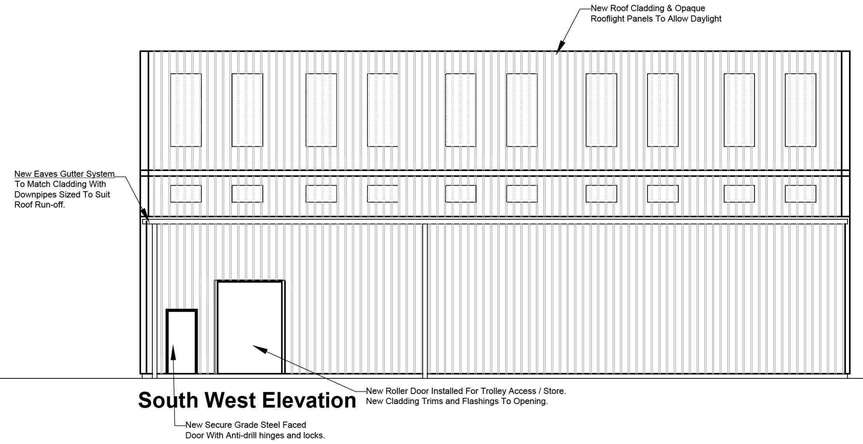

South West Elevation

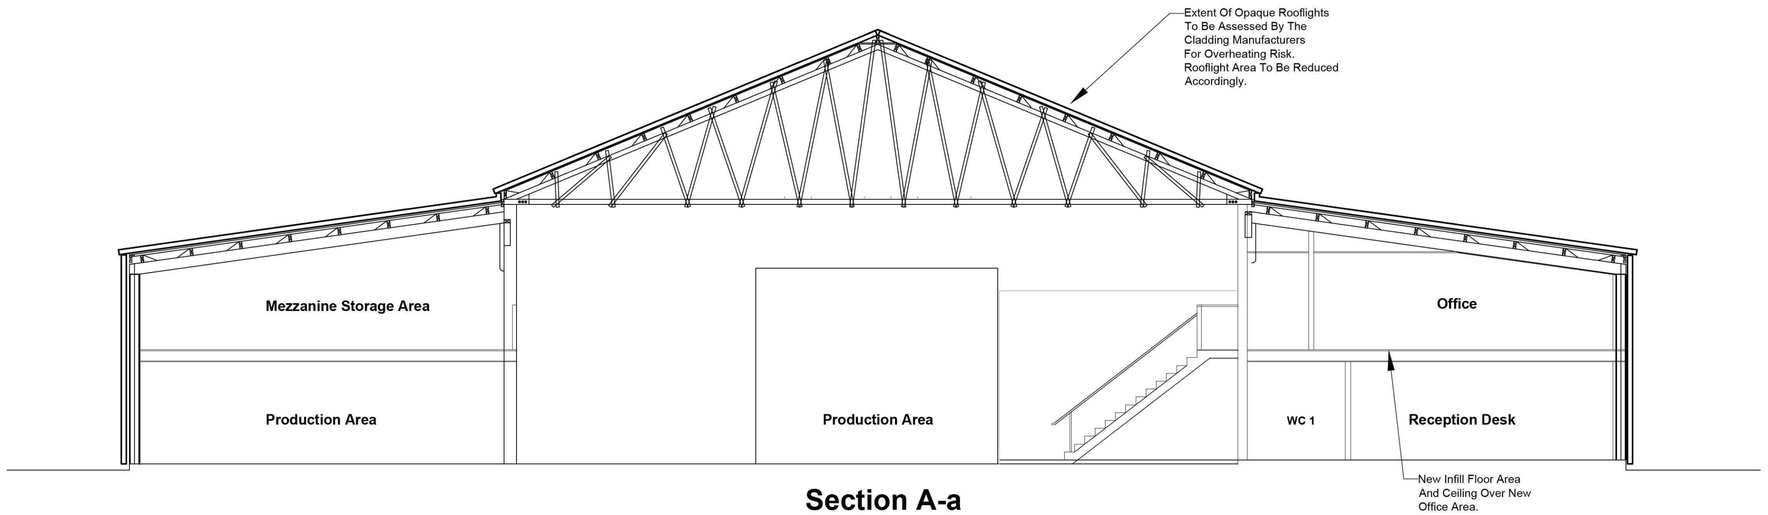

Section A-a
Scale = 1 to 75.

DO NOT SCALE THIS DRAWING. THE CONTRACTOR IS DEEMED TO HAVE CHECKED ALL DIMENSIONS ON SITE AND REPORT ANY DISCREPANCIES TO OGLESBY & LIMB LTD.
THE CONTENTS OF THIS DRAWING ARE COVERED BY COPYRIGHT AND REMAIN THE PROPERTY OF OGLESBY & LIMB LTD. WRITTEN APPROVAL MUST BE OBTAINED FROM OGLESBY & LIMB LTD PRIOR TO DUPLICATION OR REPRODUCTION OF THIS DRAWING OR ITS CONTENTS.
ANY DIMENSIONS NOT SHOWN ARE TO BE CHECKED AND AGREED WITH OGLESBY & LIMB LTD.

Rev_B - Layout Amended following client comment as follows:
1. Fire exit door revised on SW elevation. 26.04.11 -AJO

Rev_A - Layout Amended following client comment as follows:
1. Windows to front and rear gables omitted.
2. Roof windows altered. 20.04.11 -AJO

Oglesby & Limb Ltd
Chartered Architect
Suite 4 & 5 Market Chambers
12 Market Place, Spalding
PE11 1SL
Tel: 01775 761196
e-mail: design@o-l-ltd.co.uk

Client:
Hortic Express Ltd

Project:
**Survey Of Industrial Unit,
Day's Lane, Off Bicker Road,
Donington,
Near Spalding.**

Drawing Title:
**Elevations &
Section A-a
As Proposed**

PLANNING DRAWING

Date:	Scale:
Mar 2011	1:100 and 1:75
Drawn by: CLS	Checked by: AJO

Drawing Number:	Rev:
A0953 - 11	B