



South Elevation



East Elevation

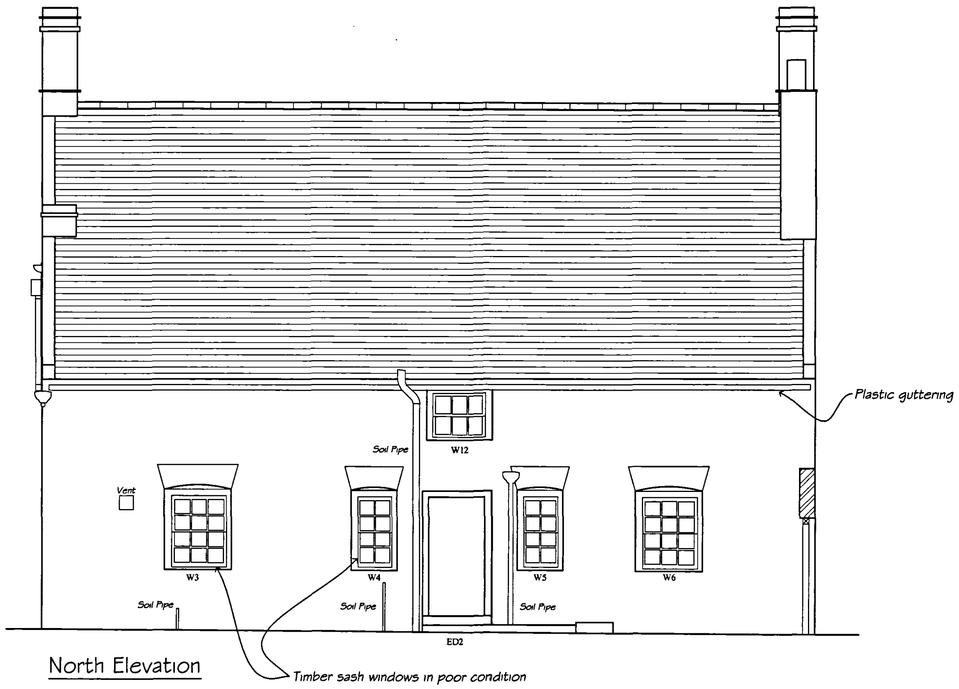

North Elevation

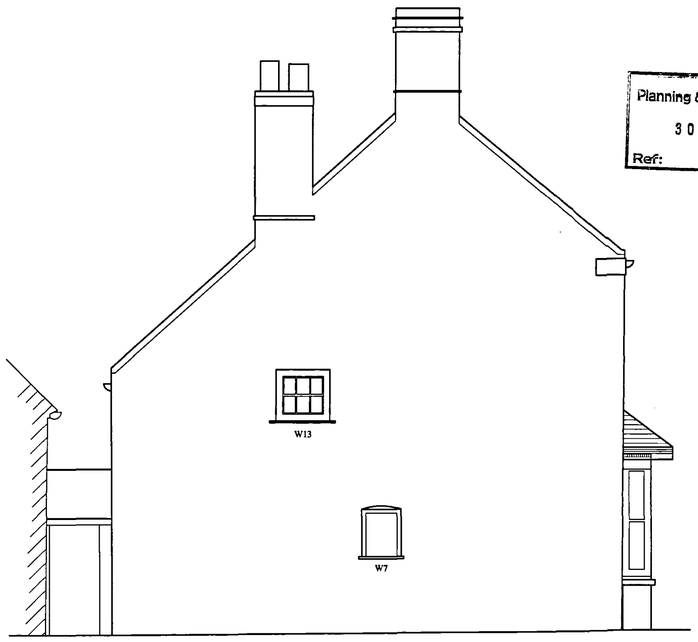

West Elevation

NOTES :

All dimensions must be checked on site and any discrepancies reported to architect.
Do not scale from this drawing. If in doubt ask.

	Date	Revisions

© Copyright

Anderson and Glenn
Architectural and Landscape Consultancy
Yew Tree Nurseries
Frampton West
BOSTON PE20 1RQ

Tel : 01205 724047
Fax : 01205 723792
www.andersonandglenn.com

Client: MAURICE BLOOMFIELD

Job Title:

5 PARK LANE
DONINGTON

SWSE
Planning & Development
30 MAR 2004
Ref: 4/26/04

DETERMINED
PLAN

Drawing Title:

EXISTING ELEVATIONS
5 PARK LANE
HOUSE

Scale: 1:50 @ A1

Date: January 2004 | Drawn by: M.Anderson

Drg. No.: A/066/02 | Rev.: –