
PROPOSED FRONT ELEVATION - Scale 1:125

Front Elevation

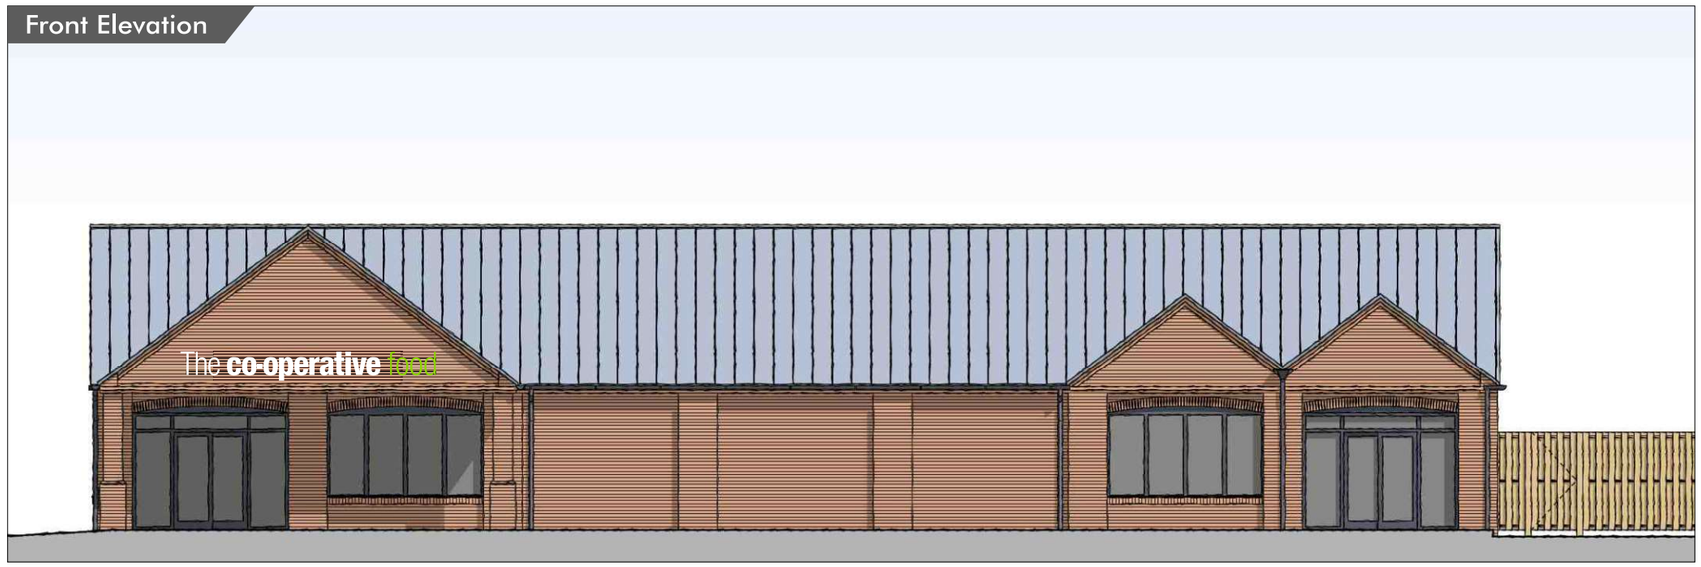

Side Elevation



Office:	Copyright:	Client:	Job Number & Site:	Date:	Scale:	Notes:
Blaze signs Unit 3-4 Arden Park, Arden Road, Frankley, Birmingham, B45 0JA. T +44 (0) 121 4577715 F +44 (0) 121 4539355 www.blazesigns.co.uk	DRAWING SHOWN FOR VISUAL PURPOSES ONLY. ACTUAL SIGNAGE CONSTRUCTION (MANUFACTURE, MATERIALS & TECHNIQUES) MAY DIFFER TO THOSE SHOWN & ARE SUBJECT TO FINAL SITE CONDITIONS BLAZE STANDARD PAINT FINISH IS **60% SEMI GLOSS.** CLIENT TO ADVISE PRIOR TO APPROVAL IF ANY SPECIAL FINISHES ARE REQUIRED © THE COPYRIGHT OF THIS DRAWING IS O WNED BY BLAZE SIGNS LIMITED AND IS NOT TO BE DISCLOSED TO OTHER PERSONS OR TO BE USED FOR MANUFACTURING PURPOSES WITHOUT PERMISSION.	The co-operative food	137659 DONINGTON	28/01/22	As shown @ A3	COLOUR REF: RAL COLOUR REF: PANTONE