




EXISTING FRONT ELEVATION

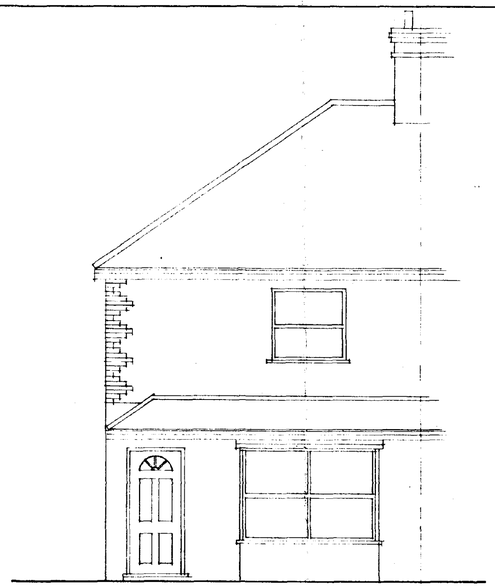

EXISTING SIDE ELEVATION

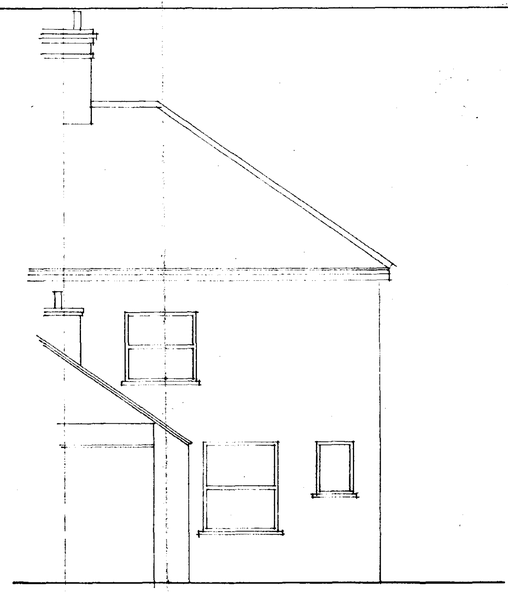


EXISTING REAR ELEVATION

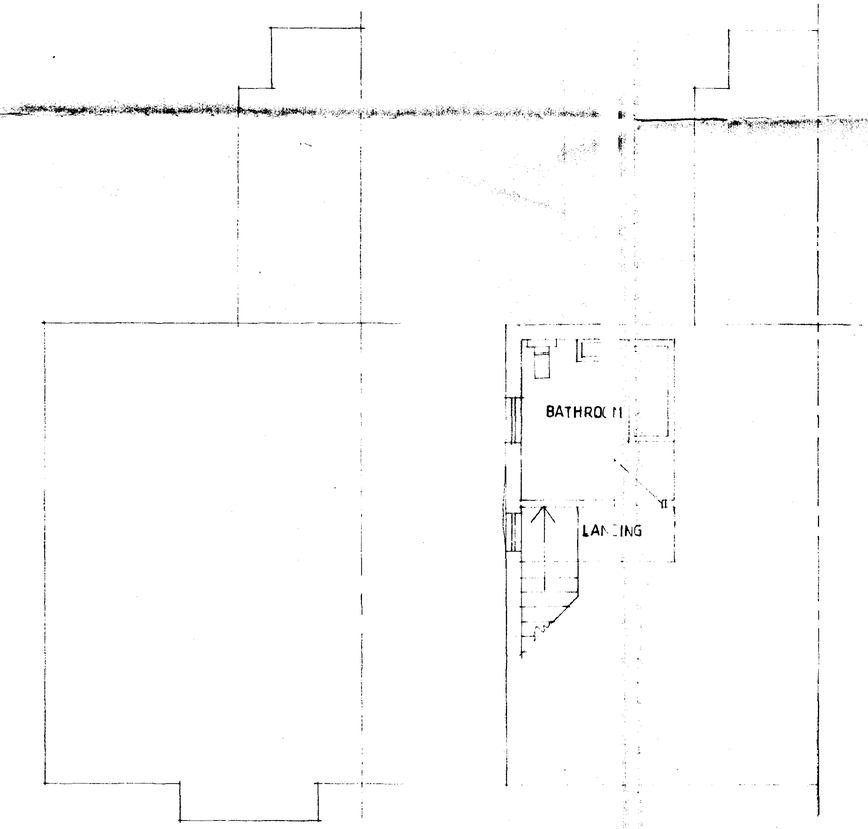


EXISTING GROUND FLOOR

EXISTING FIRST FLOOR

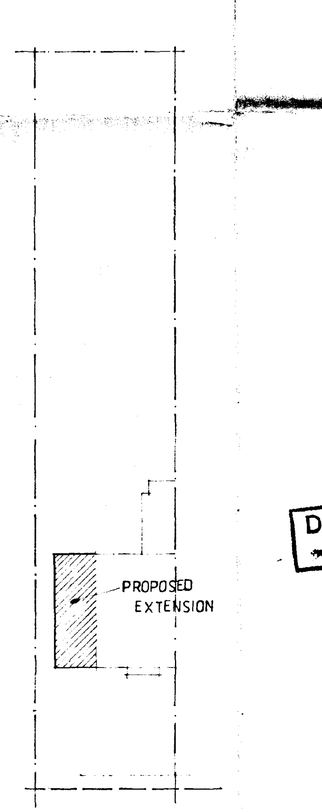

BLOCK PLAN scale 1:200.

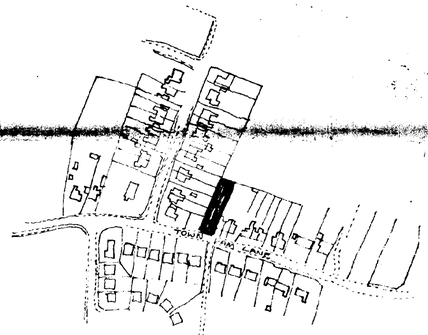

LOCATION PLAN scale 1:2500

SOUTH HOLLAND DC
HOUSING & PLANNING
28 APR 1995
Ref: 0442/95

DETERMINED
PLAN

1 LOCATION & BLOCK PLAN, ALBELT '96

BARRIE RAWLINGS
DESIGN SERVICES
1 HARTLEY STREET
BOSTON, LINCS.
PE21 9BS
Tel. (0205) 358036

PROPOSED EXTENSION AT
41 TOWN DAM LANE
DONINGTON , LINCS


JOB NO. SH 434
DRAWING NO. 1 REV 1
SCALE 1 : 50
DATE MARCH 1995




PROPOSED FRONT ELEVATION




PROPOSED SIDE ELEVATION

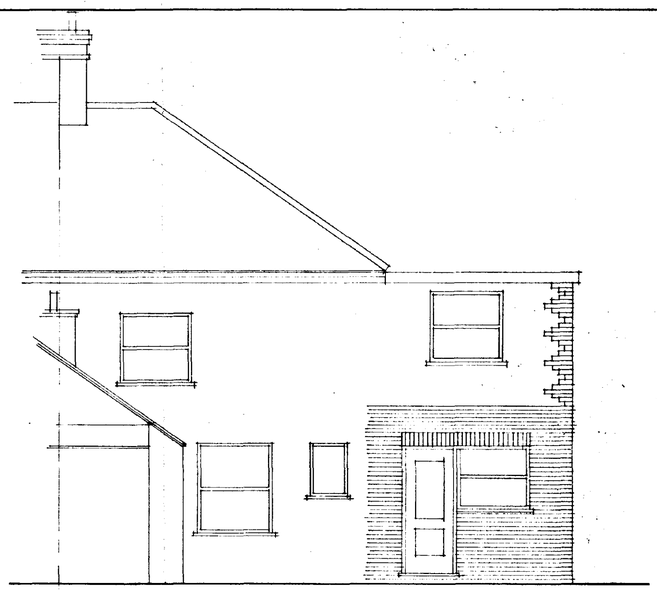

PROPOSED REAR ELEVATION

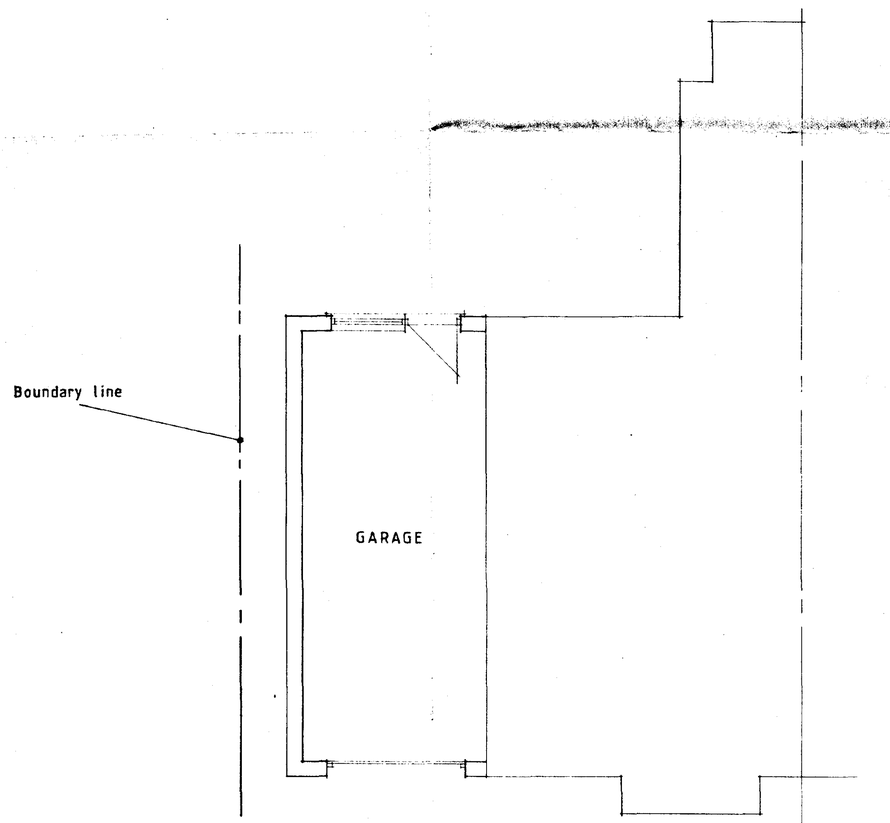

PROPOSED GROUND FLOOR

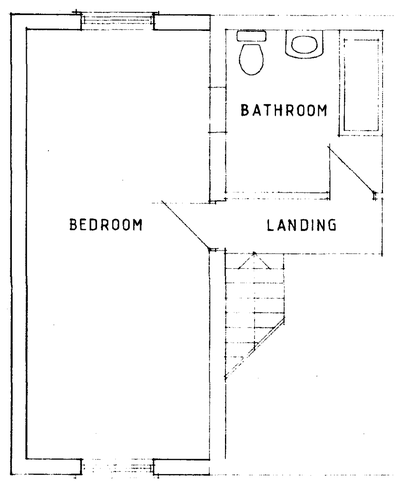

PROPOSED FIRST FLOOR

DETERMINED PLAN

SOUTH HOLLAND DC
HOUSING & PLANNING
28 APR 1995
Ref: 0442/95

BARRIE RAWLINGS
DESIGN SERVICES
1 HARTLEY STREET
BOSTON, LINCS.
PE21 9BS
Tel. (0205) 358035

PROPOSED EXTENSION AT
41 TOWN DAM LANE
DONINGTON , LINCS

JOB NO. - SH 434
DRAWING NO. 2
SCALE 1 : 50
DATE MARCH 1995