



First Floor

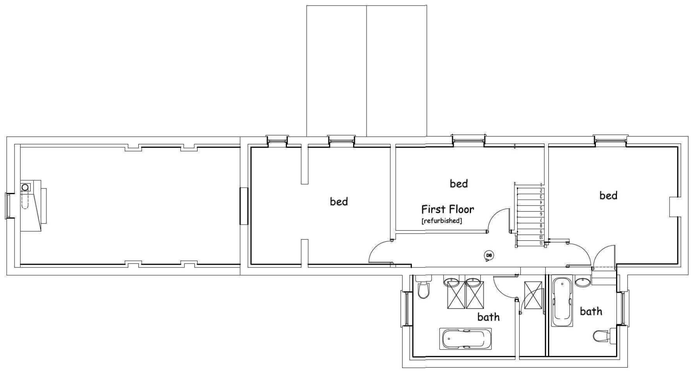


Ground Floor

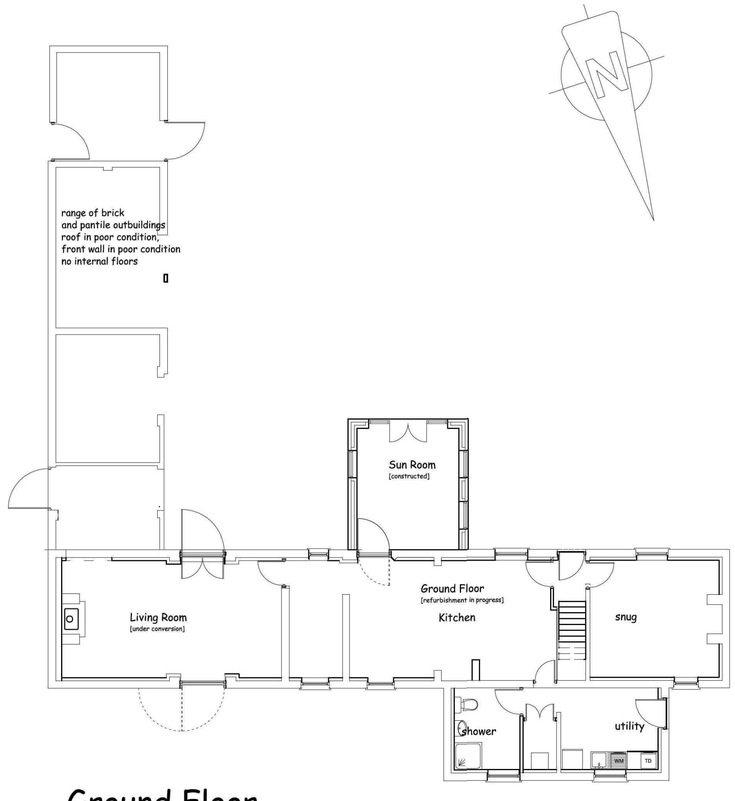





North Elevation

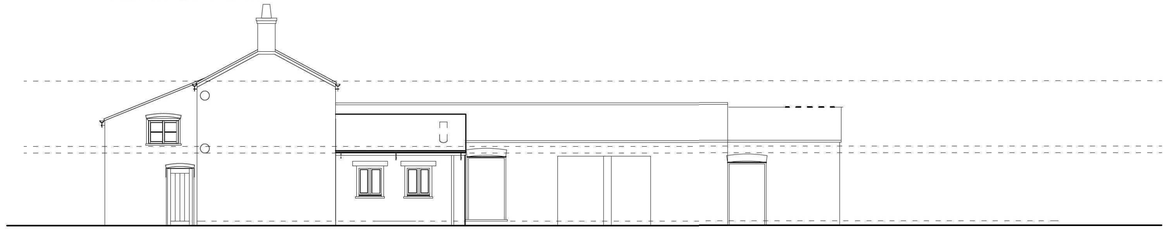

West Elevation

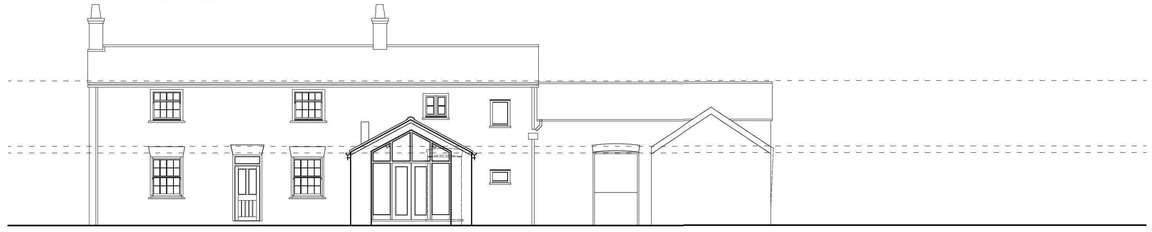

South Elevation

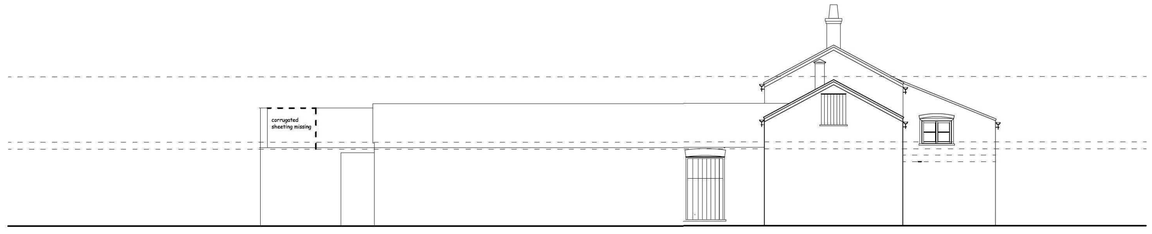

East Elevation

ROBERT LOWE CHARTERED ARCHITECT
1-2 North End, Swineshead
Boston, Lincs., PE20 3LR
Phone 01205-821117
Fax 01205-821139
info@lowe-architects.com

Project:
Alterations and barn conversion
57 Days Lane, Donington
Spalding, Lincolnshire

Client:
Mr. & Mrs. J. Woodhead

Drawing Title:
EXISTING BUILDINGS
PLAN & ELEVATIONS
[as at May 2011]

Date: May 2011
Scale: 1: 100 @ A1
Project No: 05079
Drawn: RL
Drawing No: 23
Rev:

Contractors are to check all dimensions on site and to report any discrepancy to the Architect.
Do not scale from the drawing.
© 2005