


North Elevation [unchanged]

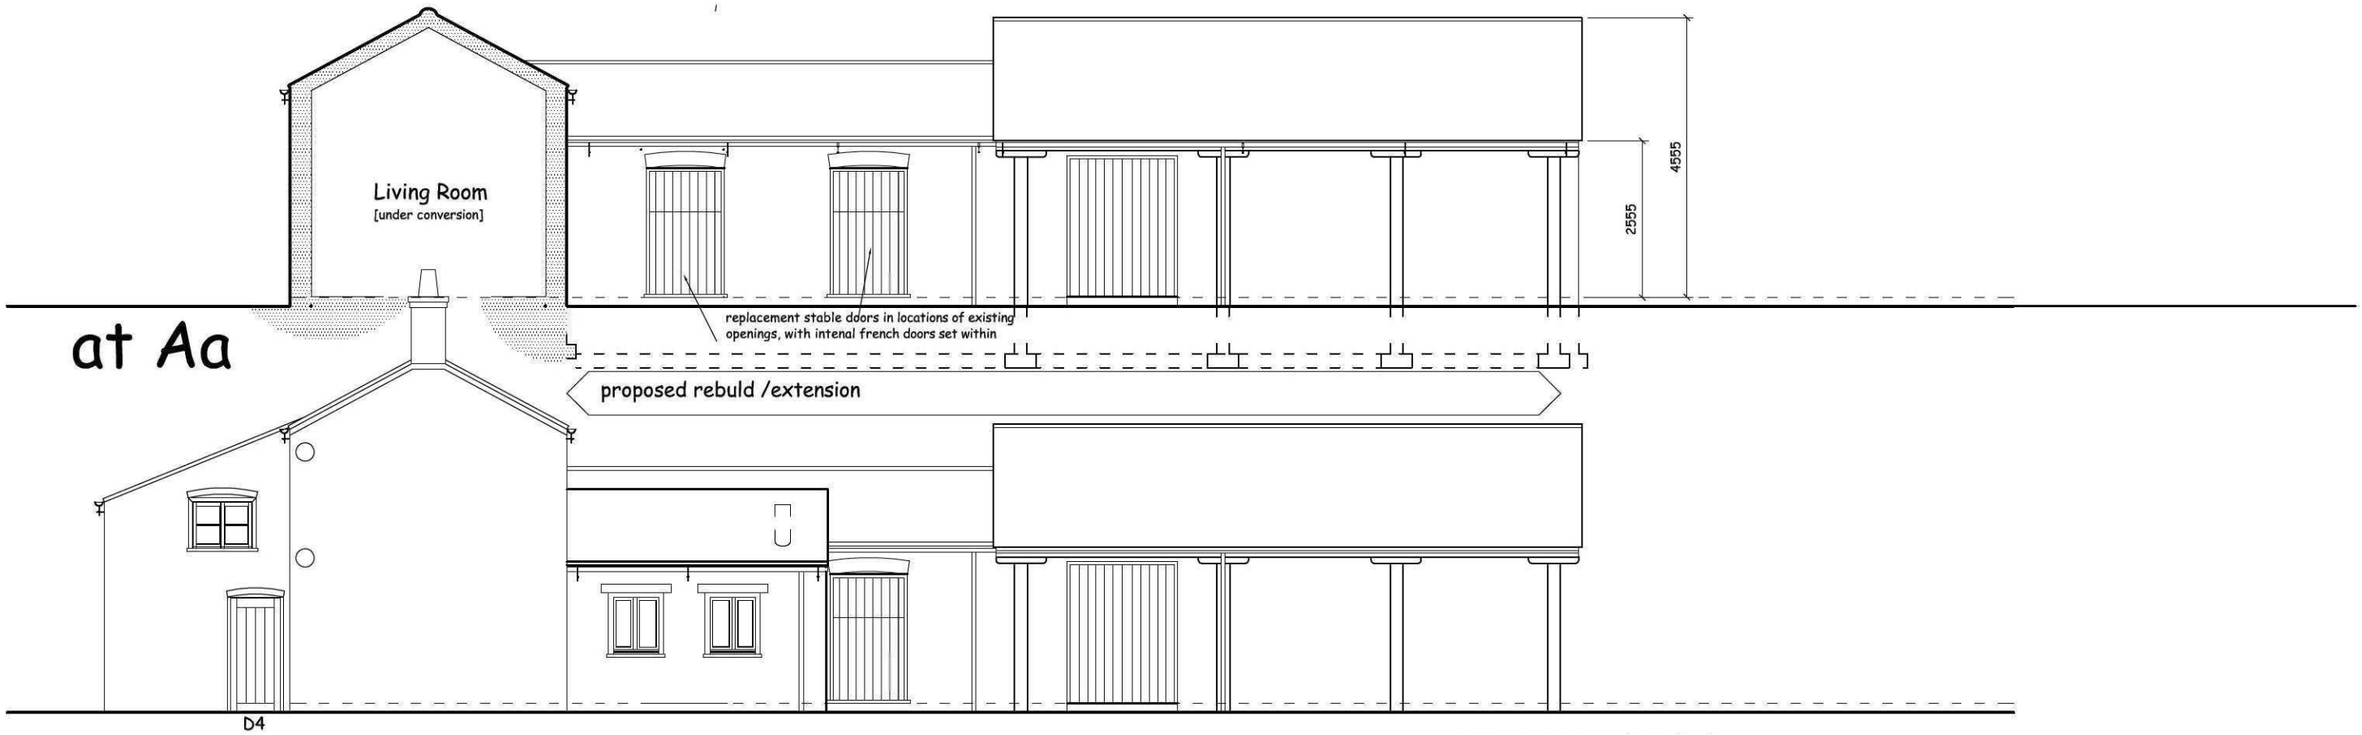

West Elevations

SCALE IN METRES 1:100

0 1 2 3 4 5 10 15 20

ROBERT LOWE
CHARTERED ARCHITECT
1-2 North End, Swineshead
Boston, Lincs., PE20 3LR
Phone 01205-821117
Fax 01205-821139
info @ rlca.freeserve.co.uk

Project:
Outbuilding Reconstruction @
57 Days Lane, Donington
Spalding, Lincolnshire

Client:
Mr & Mrs J.Woodhead

Drawing Title:
PROPOSED ELEVATIONS
SHEET 2 of 2

Date: June 2011

Scale: 1: 100 @ A3
1: 50 @ A1

Project No: 05079

Drawn: RL

Drawing No: 22

Rev:

Contractors are to check all dimensions on site and to report any discrepancy to the Architect.
Do not scale from the drawing.
© 2004