
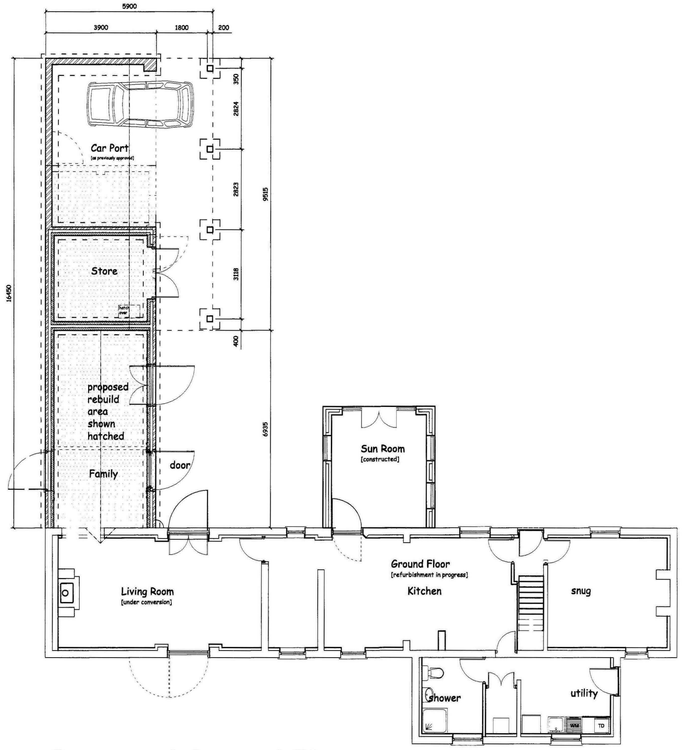


Proposed Ground Floor

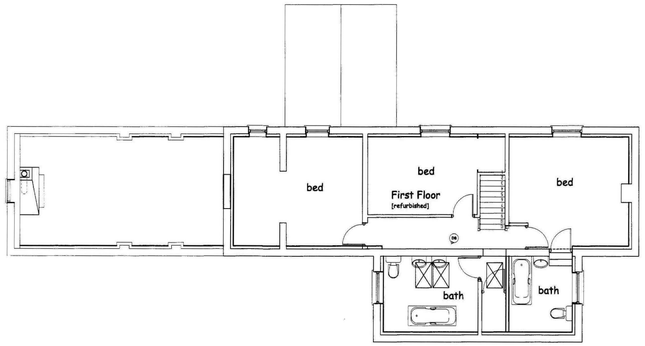

First Floor

SMDC
Planning & Development
29 JUN 2011
Ref: 0478-11

SCALE IN METRES 1:100

0 1 2 3 4 5 10 15 20

A2

ROBERT LOWE CHARTERED ARCHITECT

1-2 North End, Swineshead
Boston, Lincs., PE20 3LR
Phone 01205-821117
Fax 01205-821139
info@lowe-architects.com

Project:
Outbuilding Reconstruction @ 57 Days Lane, Donington Lincs

Client:
Mr & Mrs Woodhead

Drawing Title:
FLOOR PLANS

Date: May'2011

Scale: 1: 100 @ A2

Project No: 05079

Drawn: RL

Drawing No: 20

Rev:

Contractors are to check all dimensions on site and to report any discrepancy to the Architect. Do not scale from the drawing.

© 2005