
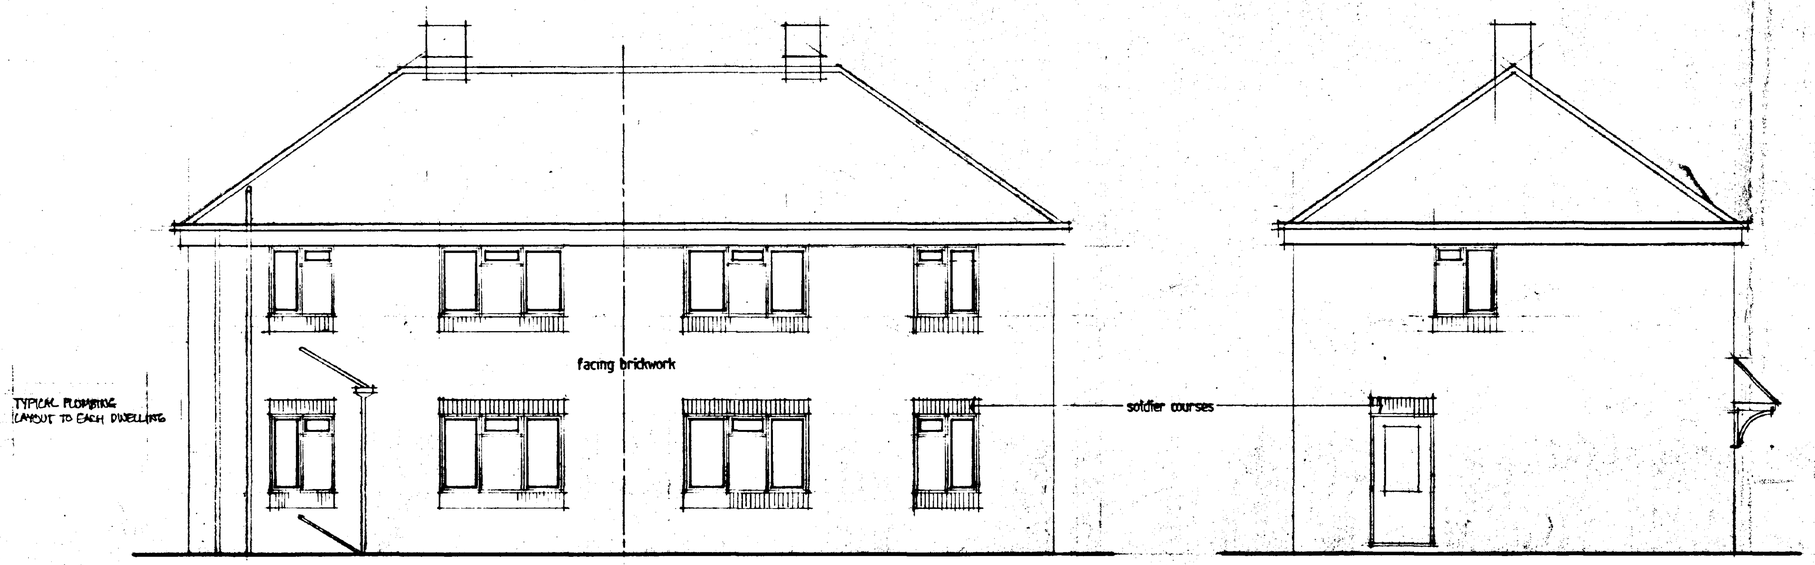


REAR ELEVATION

SIDE ELEVATION TYPE A

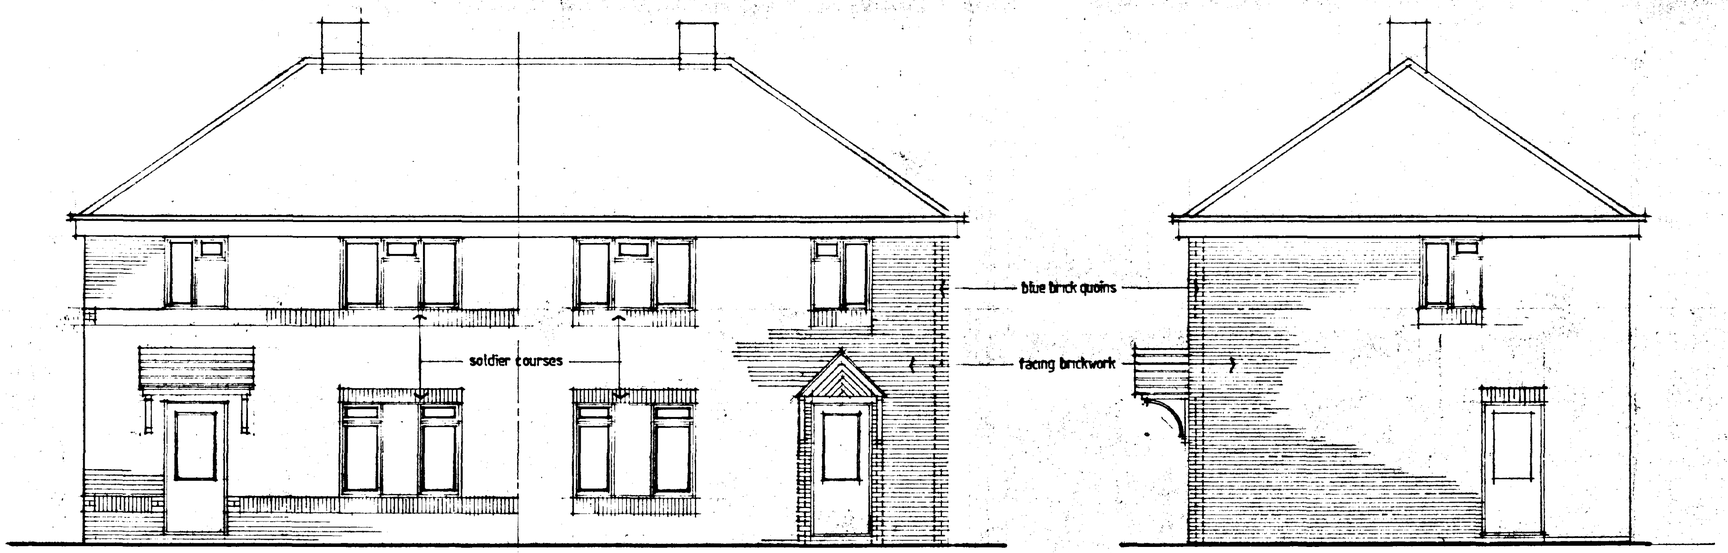

FRONT ELEVATION

SIDE ELEVATION TYPE B

TYPE A — TYPE B

notes

1. All contractors and sub-contractors check site dimensions
2. Only figured dimensions to be worked to
3. THIS DRAWING REFERS TO HOUSE NOS. 14, 16, 18, 20, 22, 24, 26, 28, 30 & 32 GLEED AVENUE ONLY.
   NOTE: NOS 14 & 32 HAVE REAR ENTRANCE DOORS AND GABLE KITCHEN WINDOWS.
4. WINDOWS TO BE HANDED IN PAIRS OF DWELLINGS.
   APPROX. WINDOW DIMENSIONS ARE GIVEN IN THE SPECIFICATION FOR COSTING PURPOSES ONLY.

© COPYRIGHT DESIGN OF PRC ADVISORY SERVICES LTD., AND MUST NOT BE REPRODUCED IN WHOLE OR PART OR USED FOR ANY PURPOSE WITHOUT PERMISSION

revisions

DETERMINED
SOUTH HOLLAND DC
HOUSING & PLANNING
1 1 MAY 1995
Ref: 0496/95

South Holland District Council

Reinstatement & Improvement Works
Phase 1 48no. Dwellings
Gleed Ave., Donington


3 BED MARK 2
PROPOSED ELEVATIONS

PRC ADVISORY SERVICES LTD
26 Lichfield Street
Walsall
WEST MIDLANDS WS1 1TJ

scale	drawn	date
1:50		

job number	drawing number
28	04

MT 206605 B

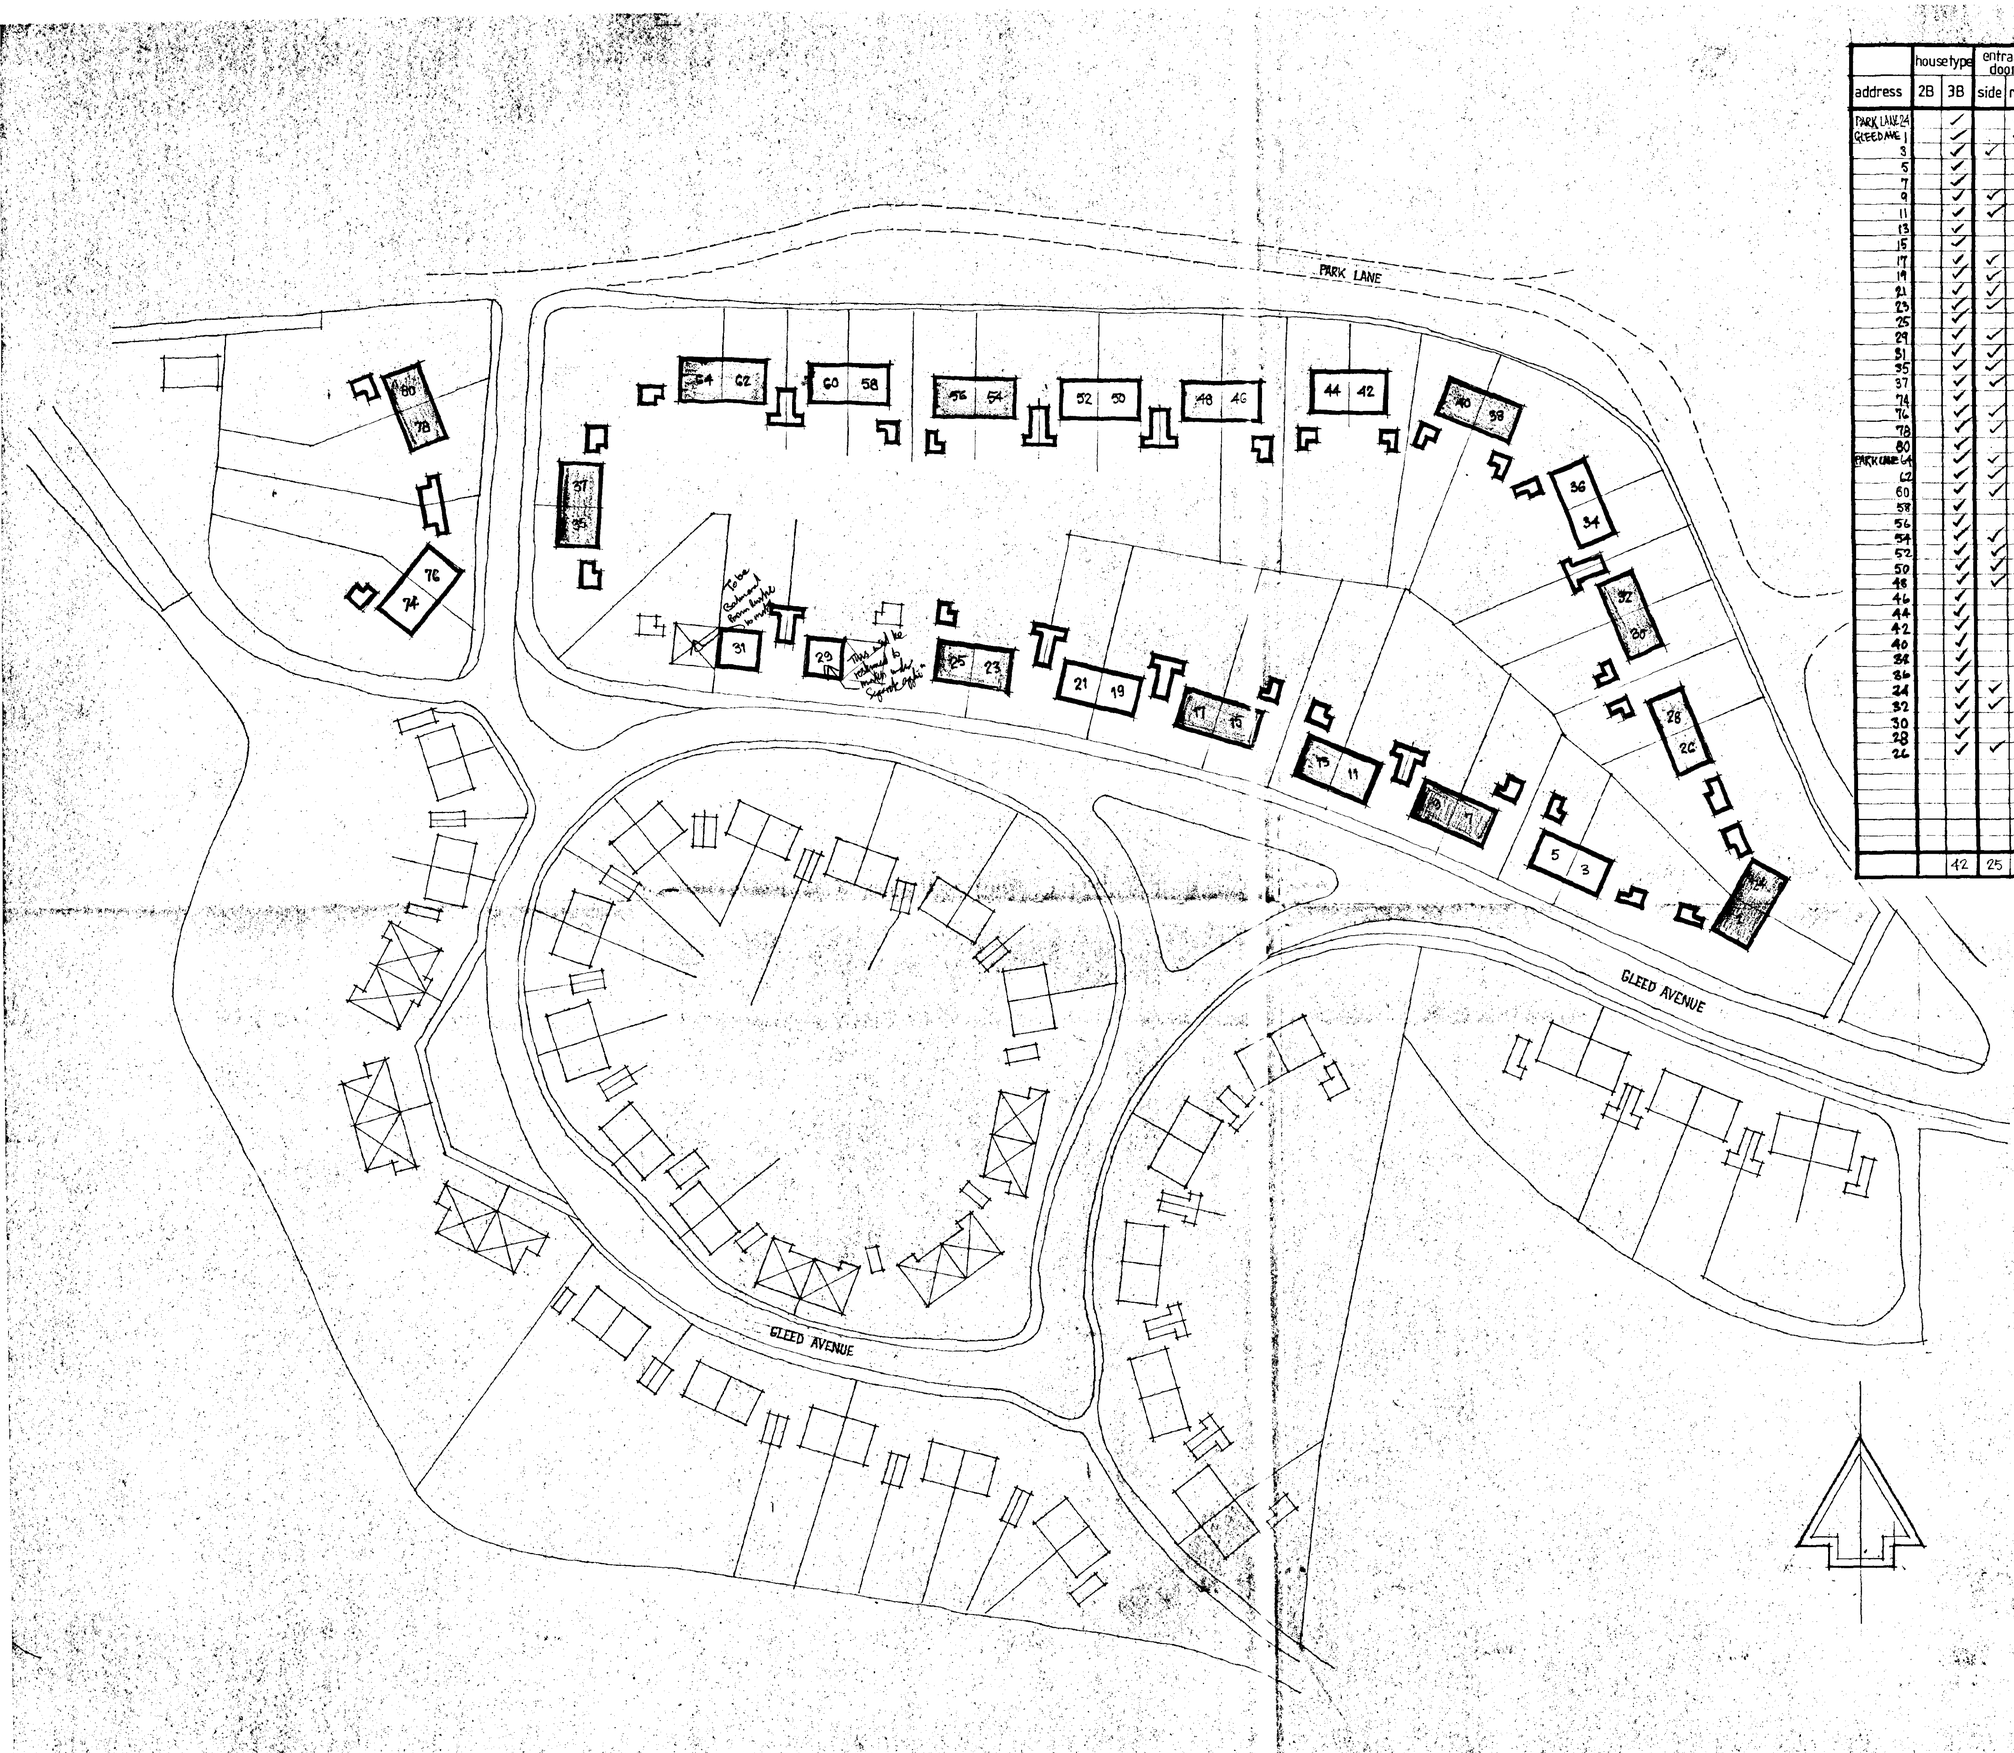

address	housetype 2B	housetype 3B	entrance door side	entrance door rear	elevation type A	elevation type B	main facing brick: RED/BROWN MIXED RUSTIC	main facing brick: COUNTRYSIDE MIXTURE	main facing brick: BUFF RUSTIC	brick feature: BLUE BRICK QUOINS	brick feature: BLUE BRICK SOLDIERS	brick feature: SOLDIERS AT MAIN FACING	canopy H	canopy D
PARK LANE 24		✓		✓		✓	✓			✓	✓		✓	
GLEED AVE 1		✓		✓		✓	✓			✓	✓		✓	
3		✓	✓		✓			✓			✓			✓
5		✓		✓	✓			✓			✓			✓
7		✓		✓	✓		✓			✓	✓		✓	
9		✓	✓		✓		✓			✓	✓		✓	
11		✓	✓		✓				✓			✓		✓
13		✓		✓	✓				✓			✓		✓
15		✓		✓		✓	✓			✓	✓		✓	
17		✓	✓			✓	✓			✓	✓		✓	
19		✓	✓		✓			✓						✓
21		✓	✓		✓			✓						✓
23		✓		✓		✓	✓			✓	✓		✓	
25		✓		✓		✓	✓			✓	✓		✓	
29		✓	✓		✓			✓				✓		✓
31		✓	✓		✓			✓				✓		✓
35		✓		✓		✓	✓			✓	✓		✓	
37		✓		✓		✓		✓				✓		✓
74		✓	✓		✓			✓				✓		✓
76		✓	✓		✓		✓				✓			✓
78		✓		✓	✓		✓				✓			✓
80		✓	✓		✓		✓				✓			✓
PARK LANE 54		✓	✓		✓		✓			✓	✓		✓	
62		✓	✓		✓		✓				✓			✓
60		✓	✓		✓				✓			✓		✓
58		✓		✓	✓				✓			✓		✓
56		✓		✓	✓		✓					✓		✓
54		✓	✓		✓		✓					✓		✓
52		✓	✓		✓			✓		✓	✓		✓	
50		✓	✓		✓			✓		✓	✓		✓	
48		✓	✓		✓				✓			✓		✓
46		✓		✓	✓				✓			✓		✓
44		✓		✓	✓			✓			✓		✓	
42		✓		✓	✓			✓			✓		✓	
40		✓		✓		✓	✓			✓	✓		✓	
38		✓		✓		✓	✓			✓	✓		✓	
36		✓		✓	✓			✓				✓		✓
34		✓		✓	✓			✓				✓		✓
32		✓		✓		✓	✓			✓	✓		✓	
30		✓		✓	✓				✓			✓		✓
28		✓		✓	✓				✓			✓		✓
22		✓	✓		✓				✓			✓		✓
	42		25	17	24	18	20	14	8	18	28	14	18	24

© COPYRIGHT DESIGN OF PRC ADVISORY SERVICES LTD. AND MUST NOT BE REPRODUCED IN WHOLE OR PART OR USED FOR ANY PURPOSE WITHOUT PERMISSION

DETERMINED PLAN

SOUTH HOLLAND DC HOUSING & PLANNING
11 MAY 1995
Ref: 0496/95

South Holland District Council.


Reinstatement & Improvement Works
Phase 2 42no. Dwellings
Gleed Ave. & Park Lane, Donington.

SITE PLAN

PRC ADVISORY SERVICES LTD
26 Lichfield Street
Walsall
West Midlands WS1 1TJ

scale	drawn	date
1:500	NTW	OCT 94

job number	drawing number
29	01

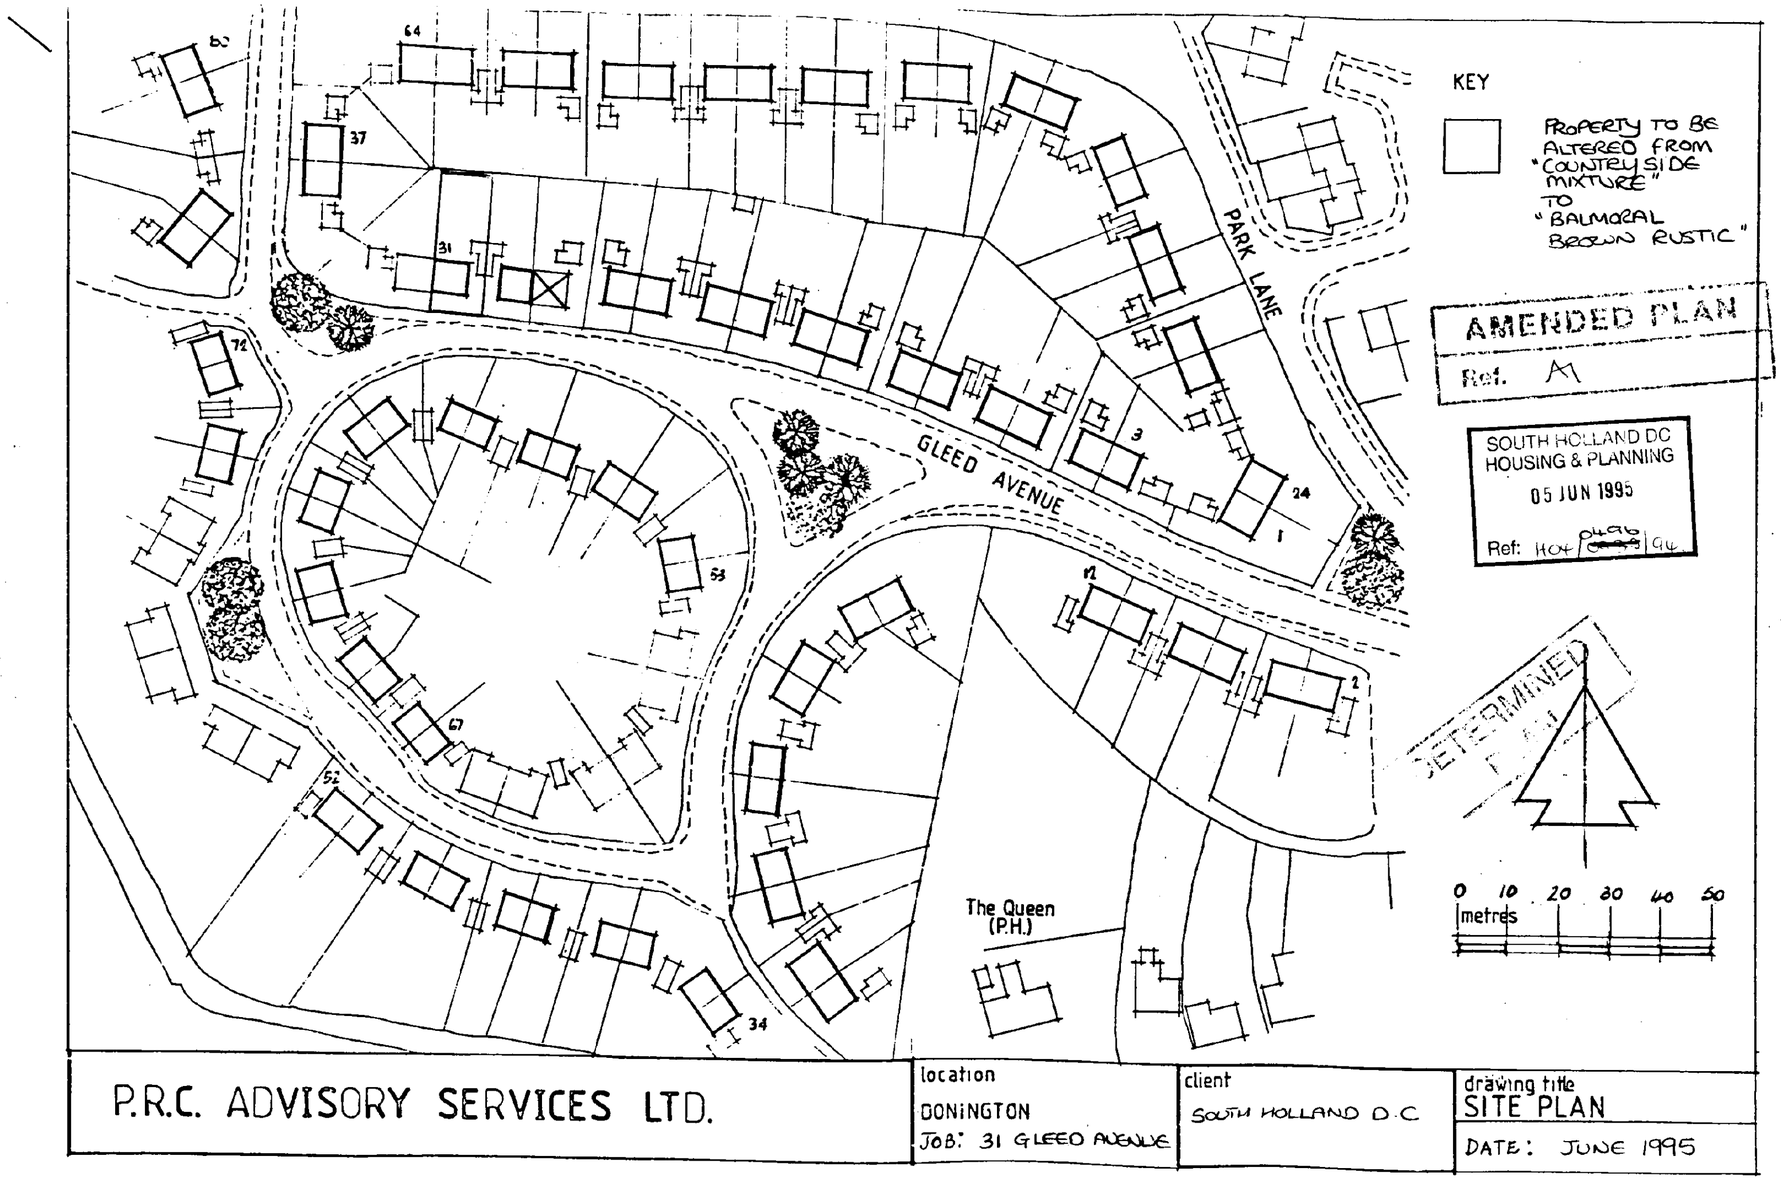
KEY
PROPERTY TO BE ALTERED FROM "COUNTRYSIDE MIXTURE" TO "BALMORAL BROWN RUSTIC"
AMENDED PLAN
Ref. A1
SOUTH HOLLAND DC
HOUSING & PLANNING
05 JUN 1995
Ref: H04 0496 94
DETERMINED
PARK LANE
GLEED AVENUE
The Queen (P.H.)
0 10 20 30 40 50
metres
P.R.C. ADVISORY SERVICES LTD.
location
DONINGTON
JOB: 31 GLEED AVENUE
client
SOUTH HOLLAND D.C
drawing title
SITE PLAN
DATE: JUNE 1995