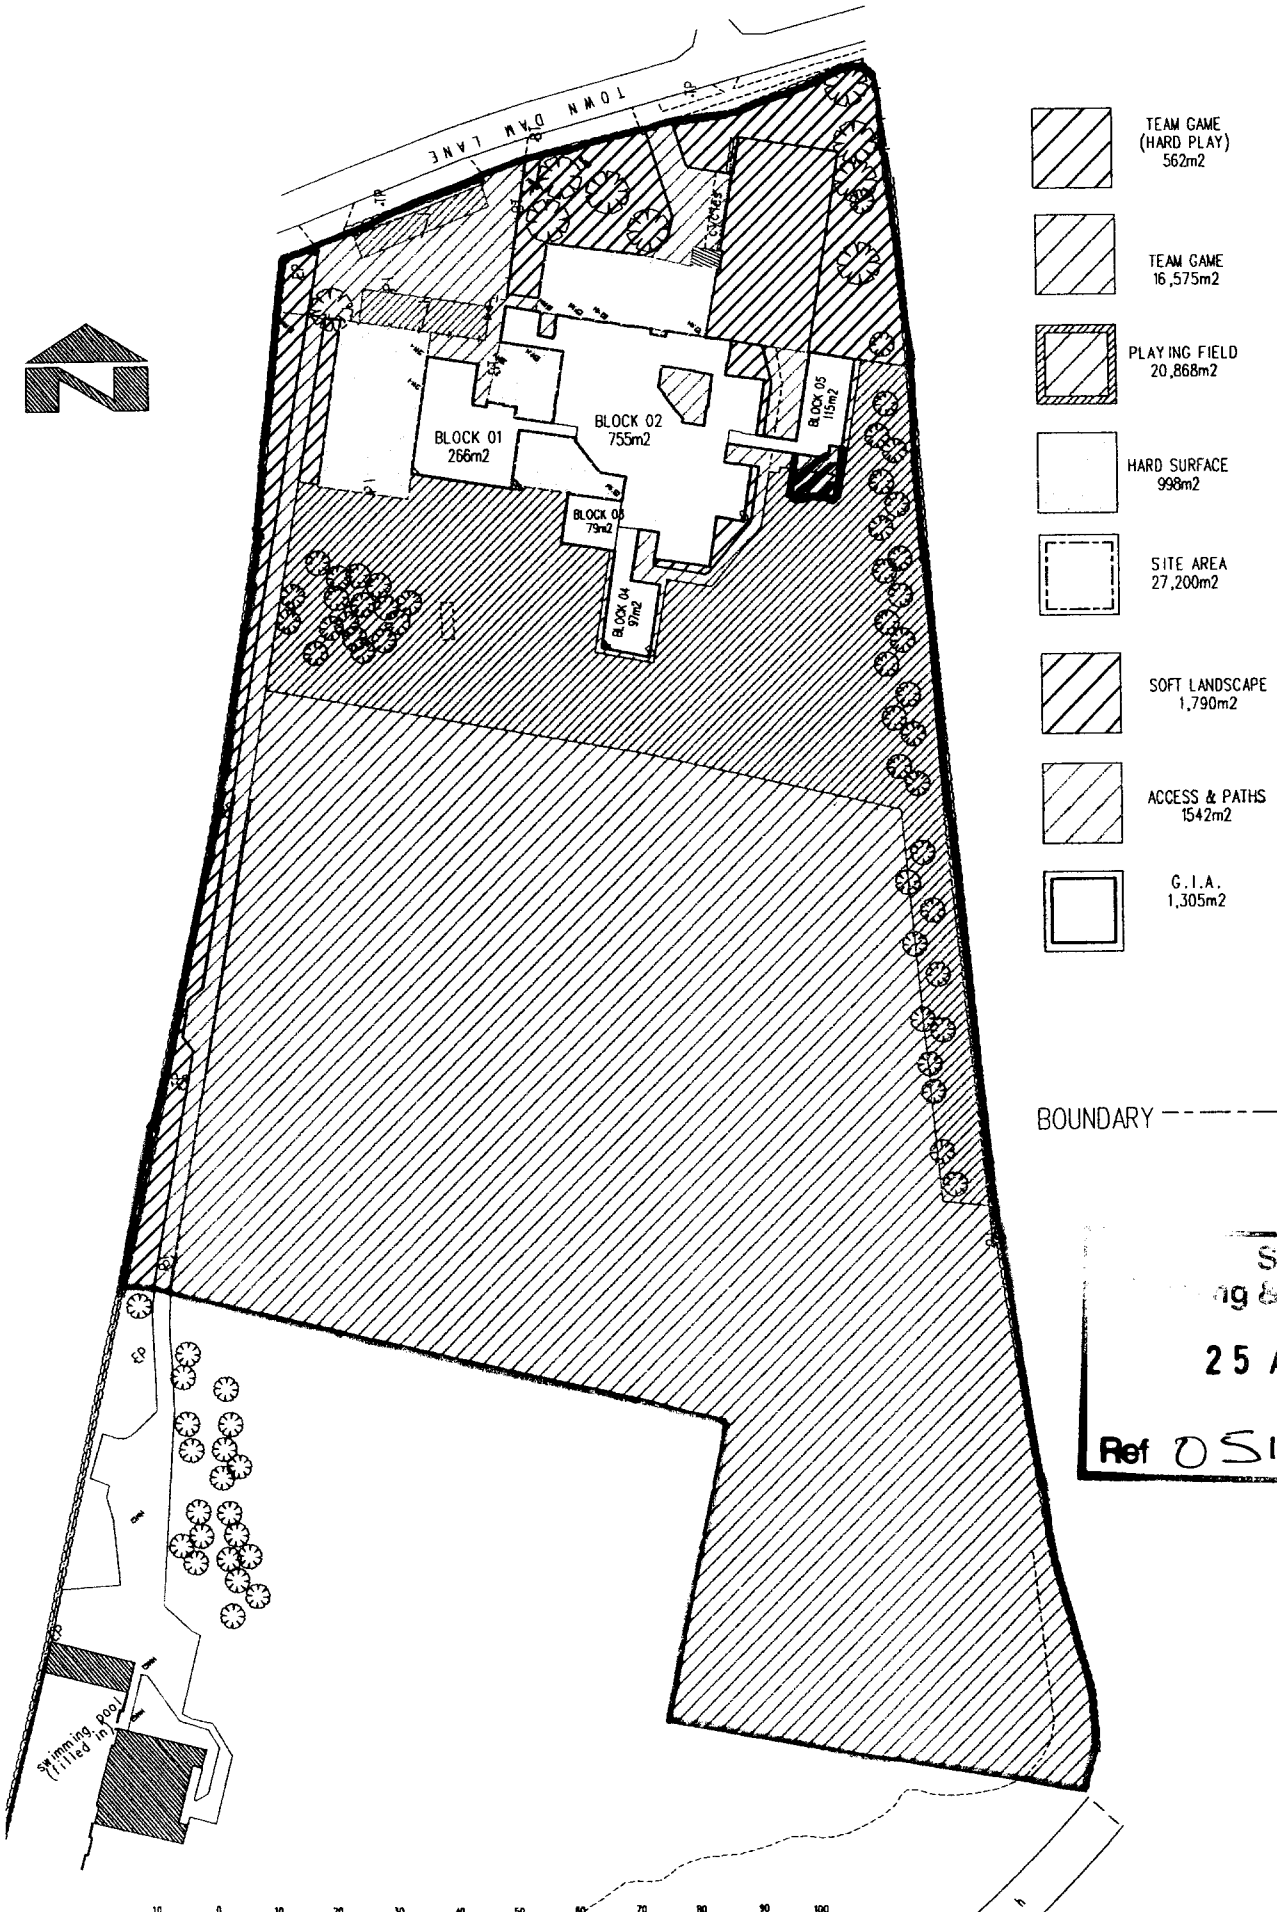


TEAM GAME (HARD PLAY) 562m2

TEAM GAME 16,575m2

PLAYING FIELD 20,868m2

HARD SURFACE 998m2

SITE AREA 27,200m2

SOFT LANDSCAPE 1,790m2

ACCESS & PATHS 1542m2

G.I.A. 1,305m2

1 Class 63.48m2


BOUNDARY ----------

SHDC
ng & Develop
25 APR
Ref 0513/03

HBS

Scale 1:1250


All Dimensions and Levels to be verified on site.
Only Figured Dimensions to be used.
Do not scale this drawing.
Any discrepancies to be notified to the originator of this drawing immediately.
If in doubt, ask.
Copyright is reserved by them and the drawing is issued on the condition that it is not copied, reproduced, retained, or disclosed to any unauthorised person, either wholly or in part without consent.

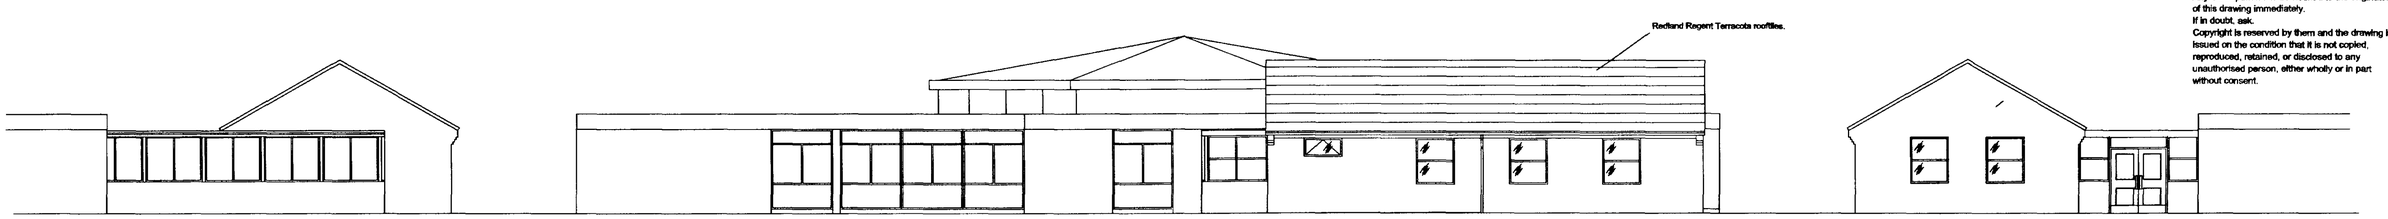

SOUTH ELEVATION

EAST ELEVATION

NORTH ELEVATION

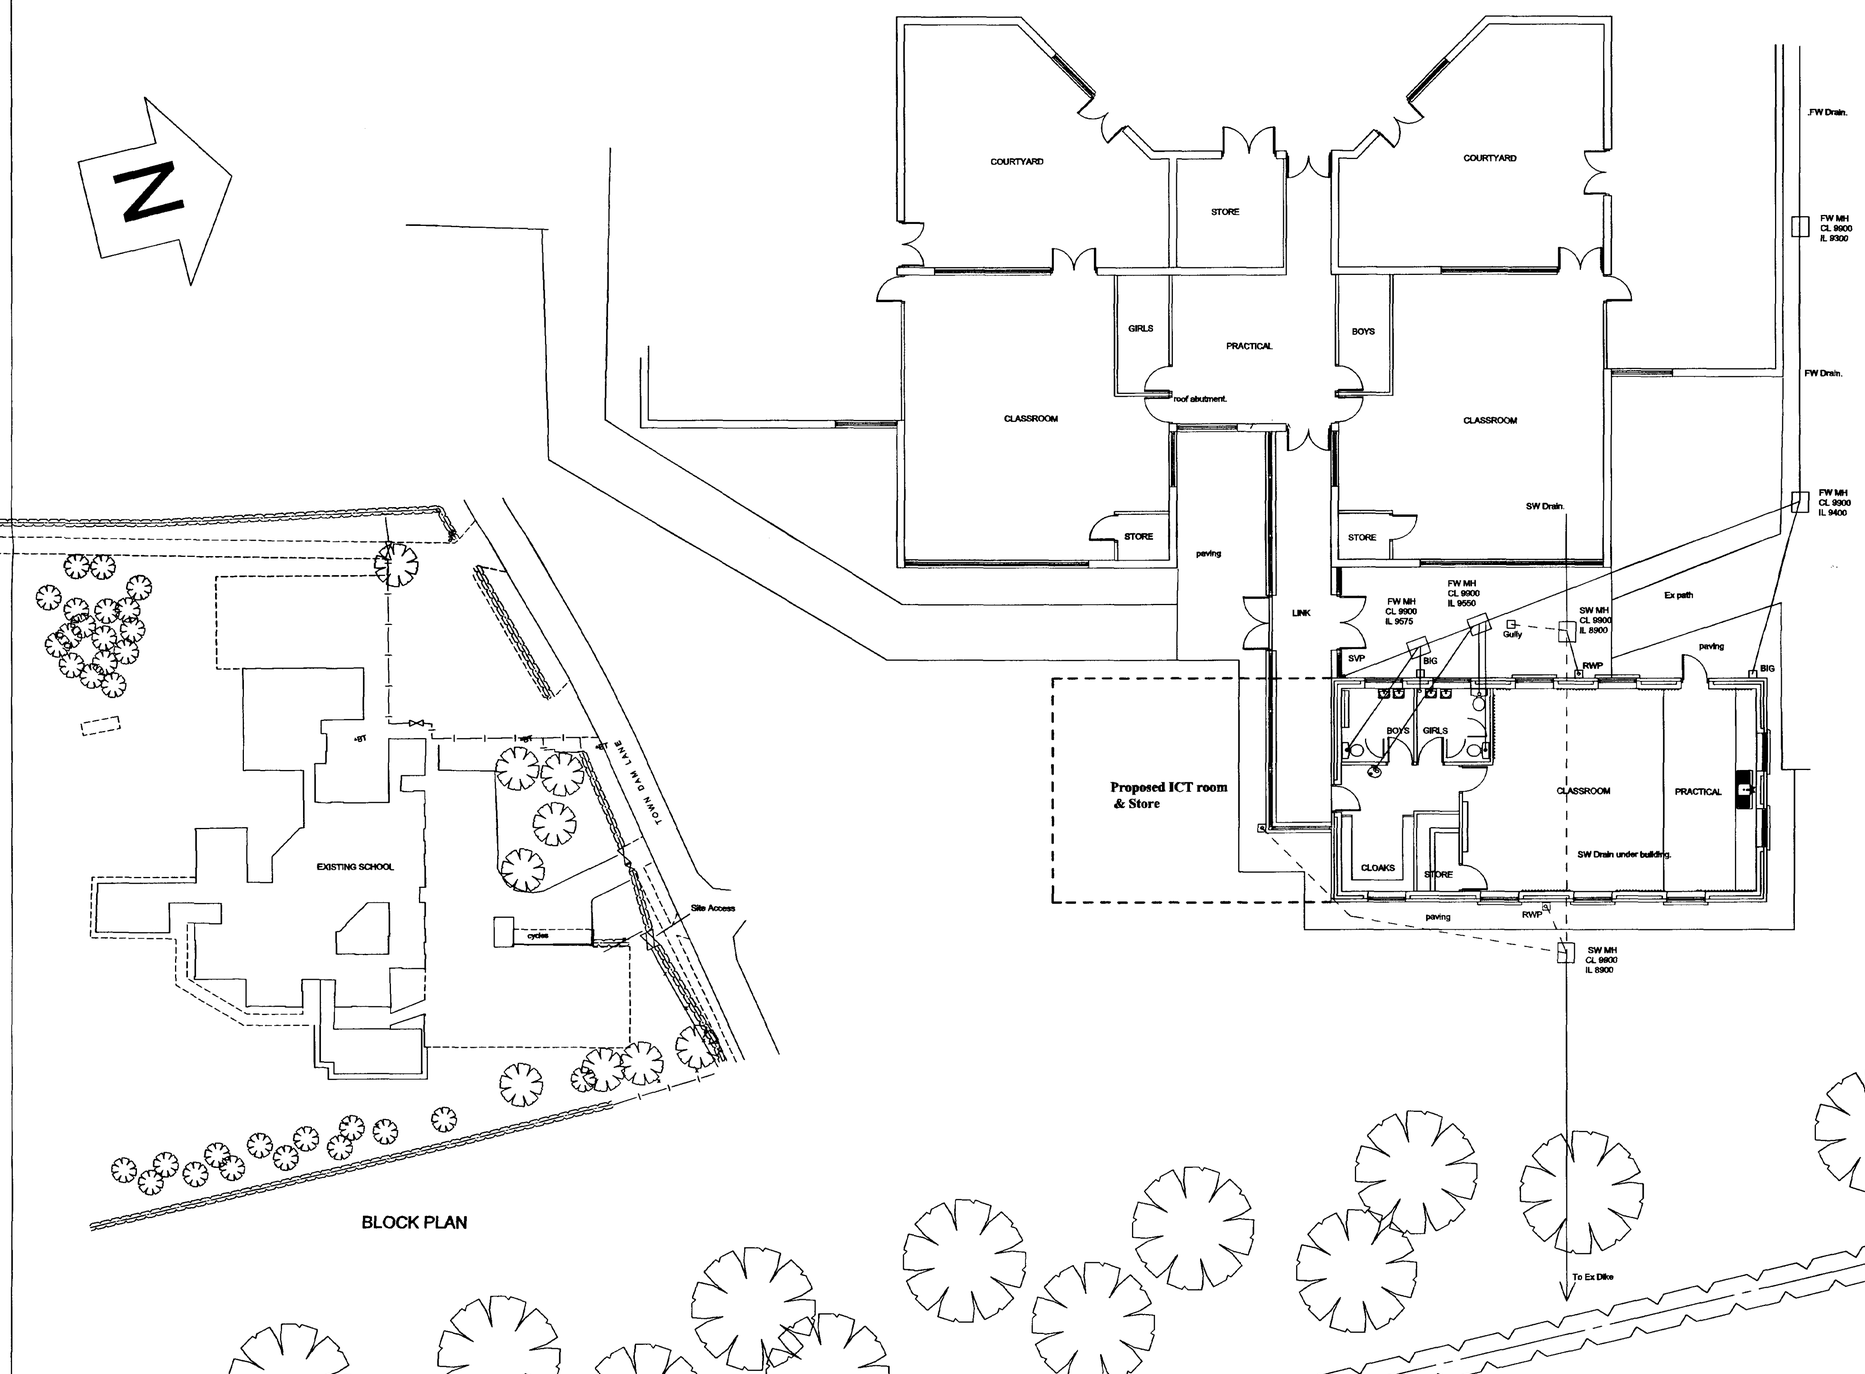

BLOCK PLAN

Rev.	Date	Description	By	Chk'd

HBS Business Services
Mill House
Brayford Wharf North
Lincoln, LN1 1YT

Tel: 01522 836836
Fax: 01522 516050
Web: www.hbs.uk.com

Client
Donington Cowley Endowed Primary School


Project
Extension to form ICT room & Store

Drawing Title
Existing Plan & Elevations


Drawn By	Checked By
Keith Beedle	**MM**
Scale	**Date**
1:100 & 1:75	**Oct 2002**

Project No.	Drawing No.	Revision
DC/239/MW1	**001**	


All Dimensions and Levels to be verified on site.
Only Figured Dimensions to be used.
Do not scale this drawing.
Any discrepancies to be notified to the originator of this drawing immediately.
If in doubt, ask.
Copyright is reserved by them and the drawing is issued on the condition that it is not copied, reproduced, retained, or disclosed to any unauthorised person, either wholly or in part without consent.

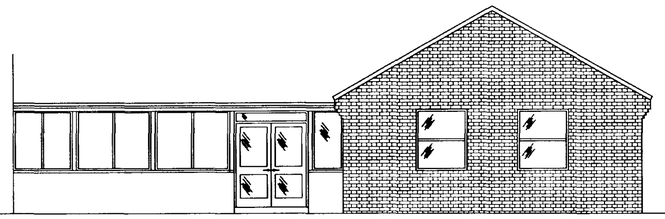


SOUTH ELEVATION (Scale 1:75)

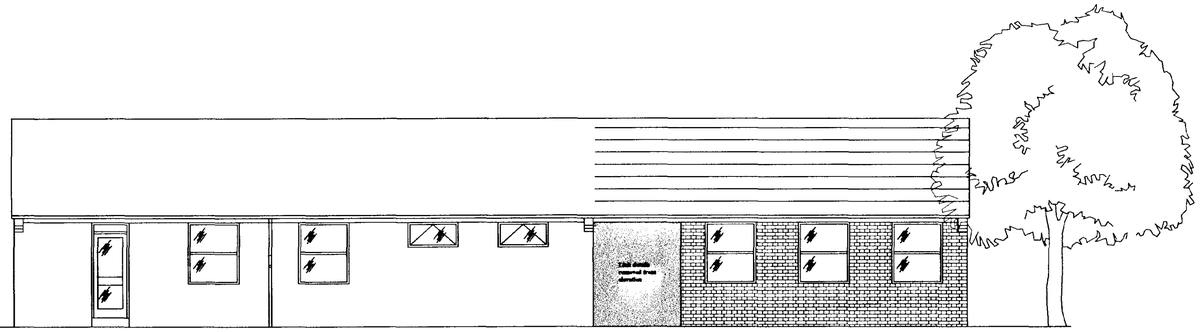

WEST ELEVATION (Scale 1:75)

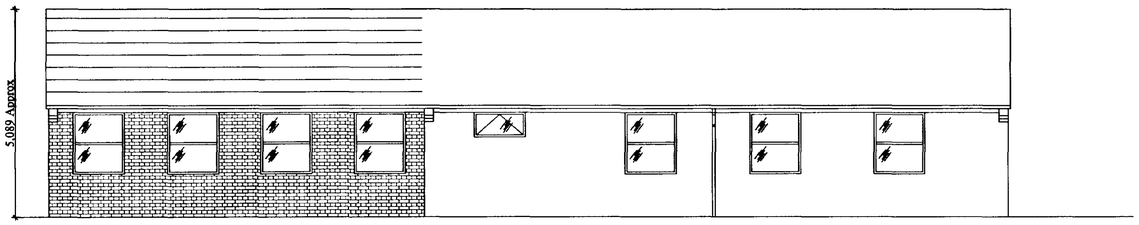


EAST ELEVATION (Scale 1:75)

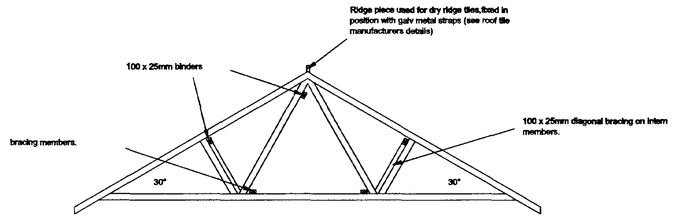

STANDARD TRUSS

'TYPE A'

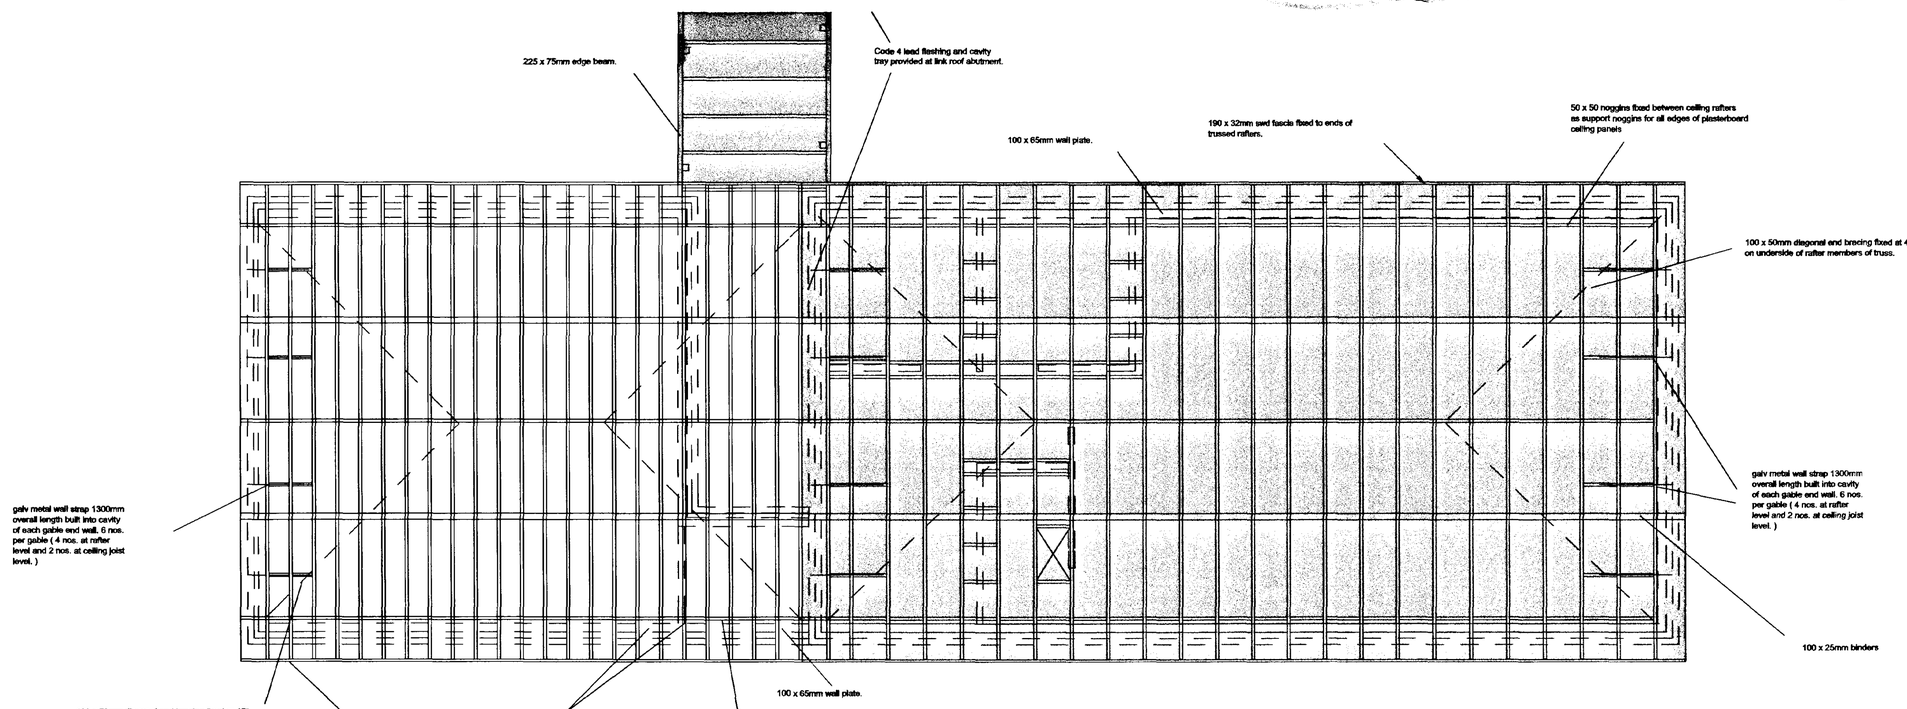

Rev.	Date	Description	By	Chk'd

HBS Business Services
Mill House
Brayford Wharf North
Lincoln, LN1 1YT

Tel: 01522 836836
Fax: 01522 516050
Web: www.hbs.uk.com

Client
Donington Cowley Endowed Primary School


Project
Extension to form ICT room & Store

Drawing Title
Proposed Plan & Elevations


Drawn By	Checked By
Keith Beedle	MM
Scale	**Date**
1:100 & 1:75	Oct 2002

Project No.	Drawing No.	Revision
DC/239/MW1	002	

All Dimensions and Levels to be verified on site.
Only Figured Dimensions to be used.
Do not scale this drawing.
Any discrepancies to be notified to the originator of this drawing immediately.
If in doubt, ask.
Copyright is reserved by them and the drawing is issued on the condition that it is not copied, reproduced, retained, or disclosed to any unauthorised person, either wholly or in part without consent.

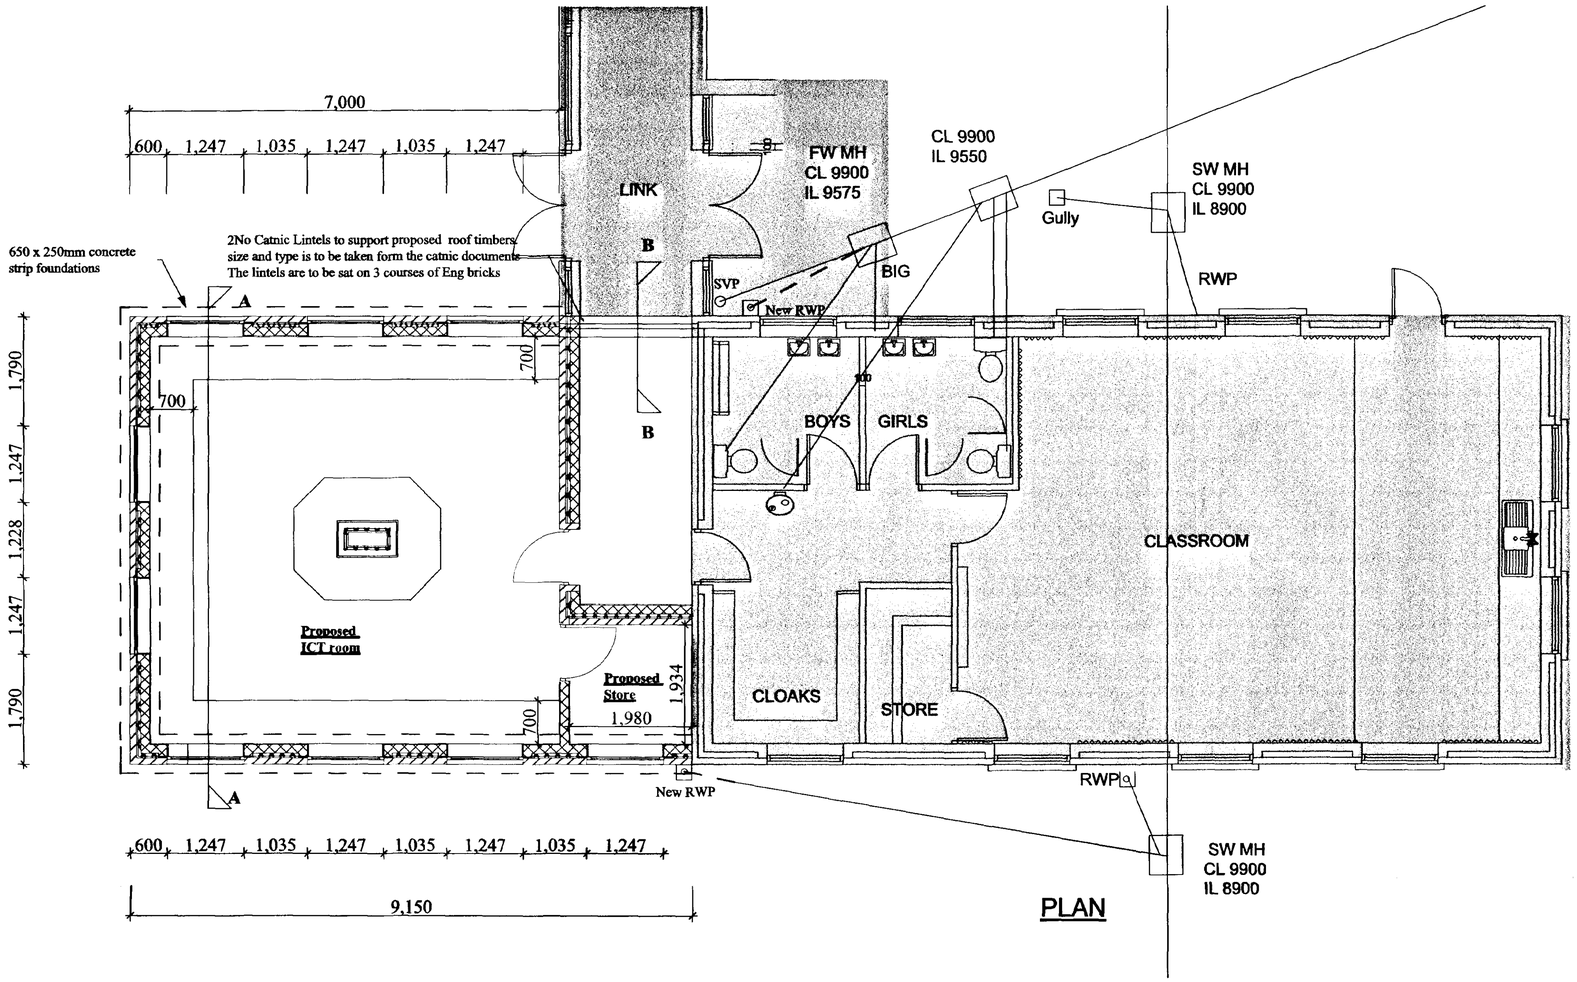

PLAN

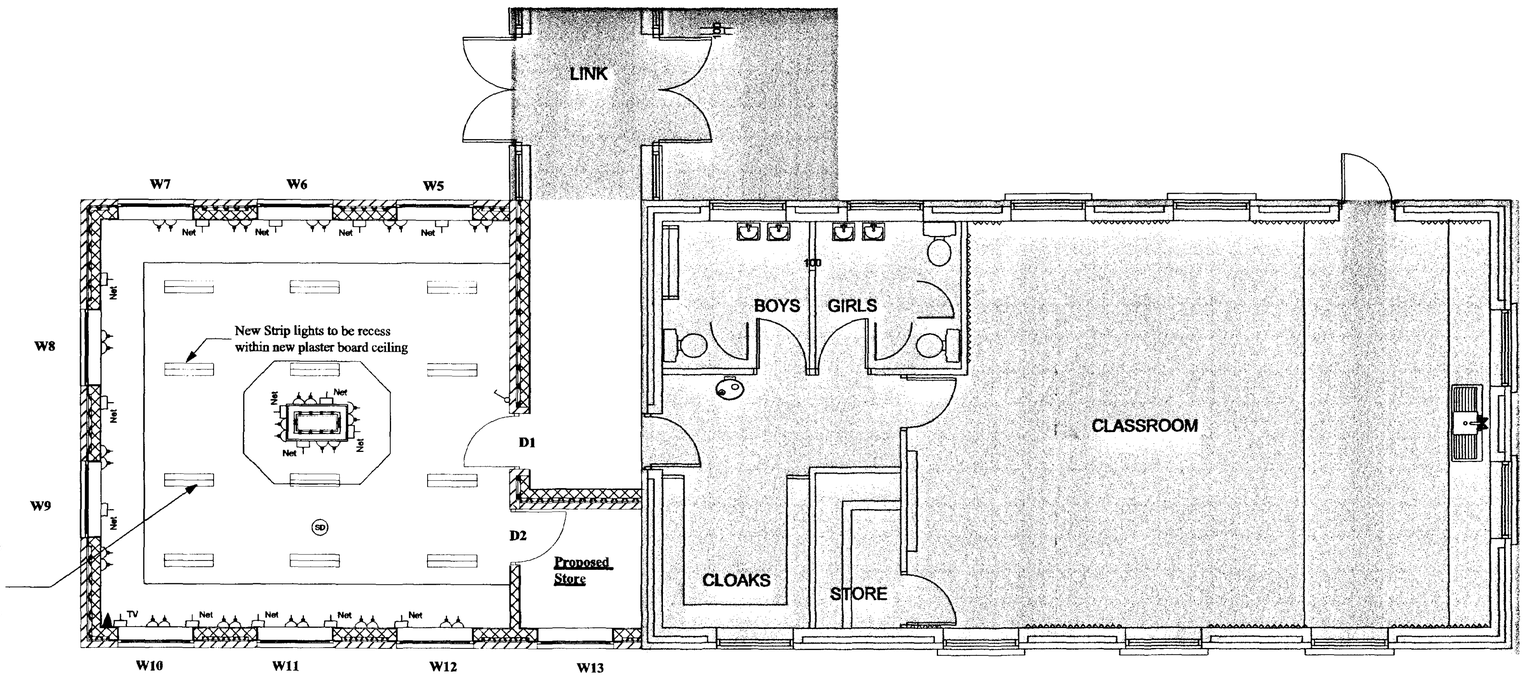

Rev.	Date	Description	By	Chk'd

HBS Business Services
Mill House
Brayford Wharf North
Lincoln, LN1 1YT

Tel: 01522 836836
Fax: 01522 516050
Web: www.hbs.uk.com

Client
Donington Cowley Endowed Primary School

Project
Extension to form ICT room & Store

Drawing Title
Proposed Plan & Elevations

Drawn By	Checked By
Keith Beedle	MM
Scale	**Date**
1:100 & 1:75	Oct 2002
Project No.	**Drawing No.**	**Revision**
DC/239/MW1	003	