


All Dimensions and Levels to be verified on site.
Only Figured Dimensions to be used.
Do not scale this drawing.
Any discrepancies to be notified to the originator of this drawing immediately.
If in doubt, ask.
Copyright is reserved by them and the drawing is issued on the condition that it is not copied, reproduced, retained, or disclosed to any unauthorised person, either wholly or in part without consent.

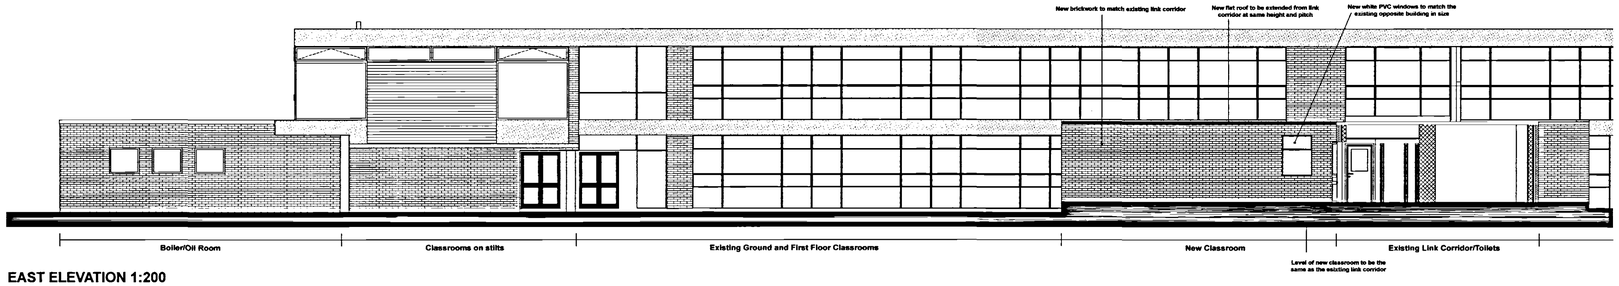


EAST ELEVATION 1:200

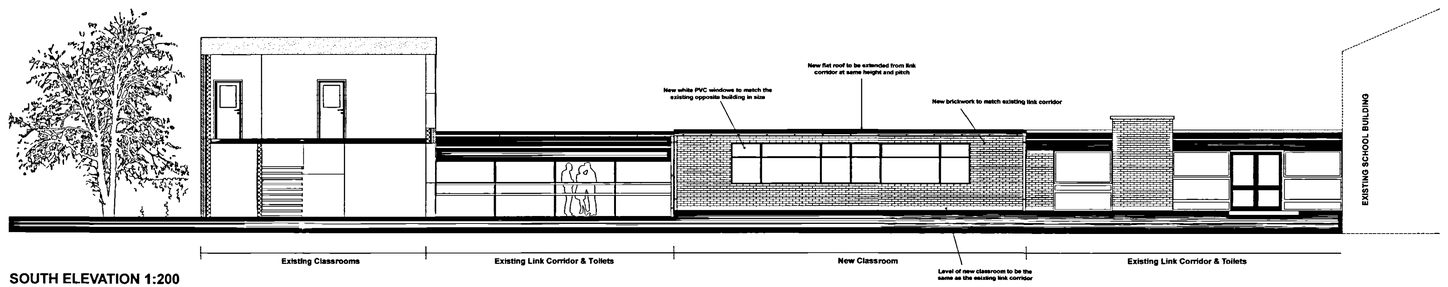


SOUTH ELEVATION 1:200

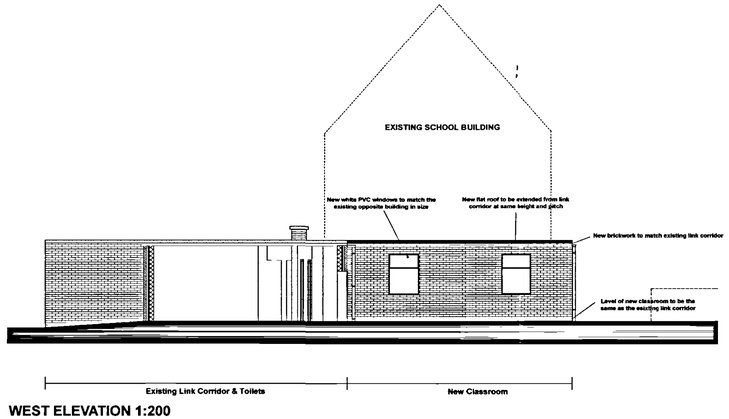

WEST ELEVATION 1:200

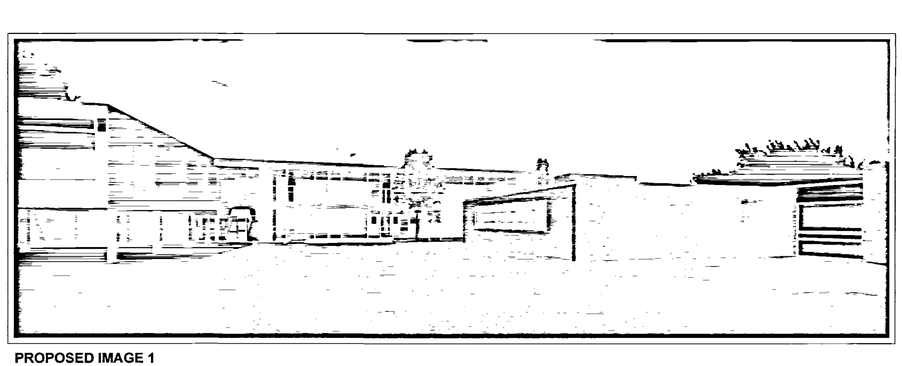

PROPOSED IMAGE 1

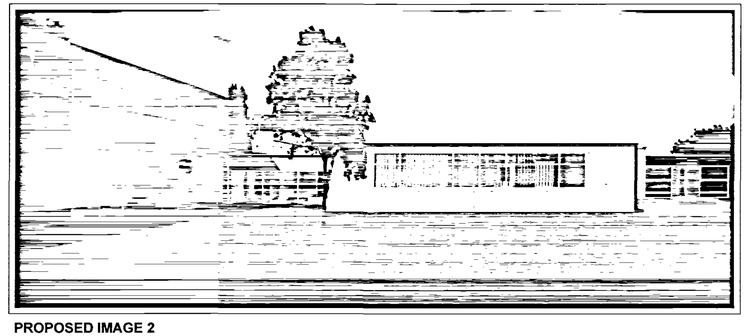

PROPOSED IMAGE 2

Rev.	Date	Description	By	Chk'd

HBS Business Services
Mill House
Brayford Wharf North
Lincoln, LN1 1YT

Tel: 01522 836836
Fax: 01522 516050
Web: www.hbs.uk.com

Client
DONINGTON COWLEY HIGH SCHOOL

Project
NEW IT SUITE

Drawing Title
ELEVATIONS & IMAGES

Drawn By	Checked By
LMC	AJS

Scale	Date
AS STATED	FEB 6th 2007

Project No.	Drawing No.	Revision
DC/622/MW11	PLA 003	

SHDC
Planning & Development
19 NOV 2007
Ref: 0519/07

DETERMINED PLAN