


All Dimensions and Levels to be verified on site.
Only Figured Dimensions to be used.
Do not scale this drawing.
Any discrepancies to be notified to the originator of this drawing immediately.
If in doubt, ask.
Copyright is reserved by them and the drawing is issued on the condition that it is not copied, reproduced, retained, or disclosed to any unauthorised person, either wholly or in part without consent.

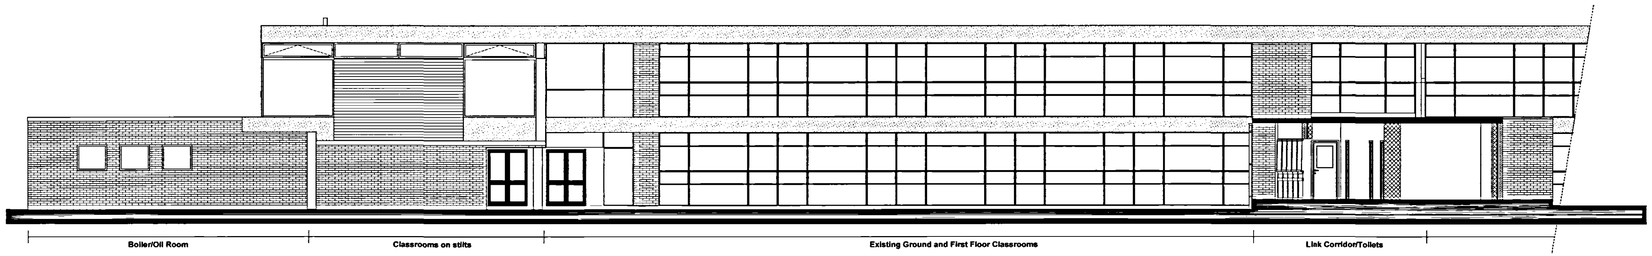


EAST ELEVATION 1:200

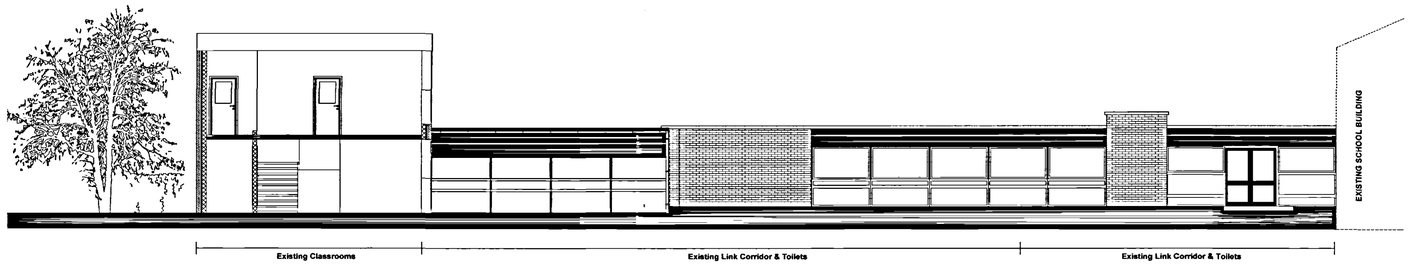



SOUTH ELEVATION 1:200

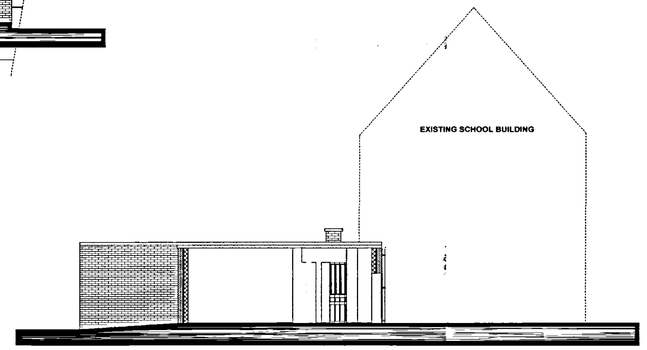



WEST ELEVATION 1:200

LOCATION PLAN 1:2500

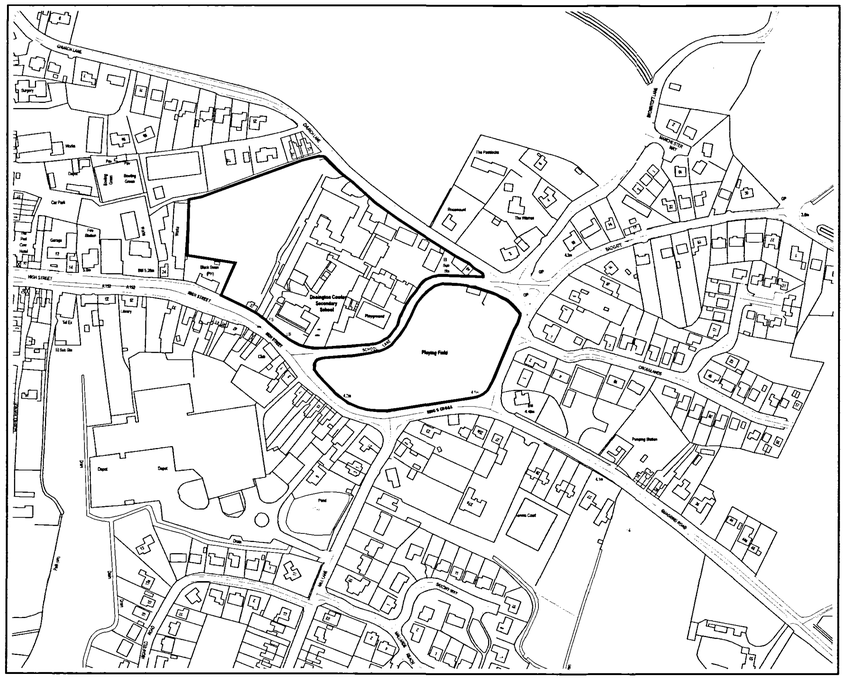


SITE PLAN 1:1000

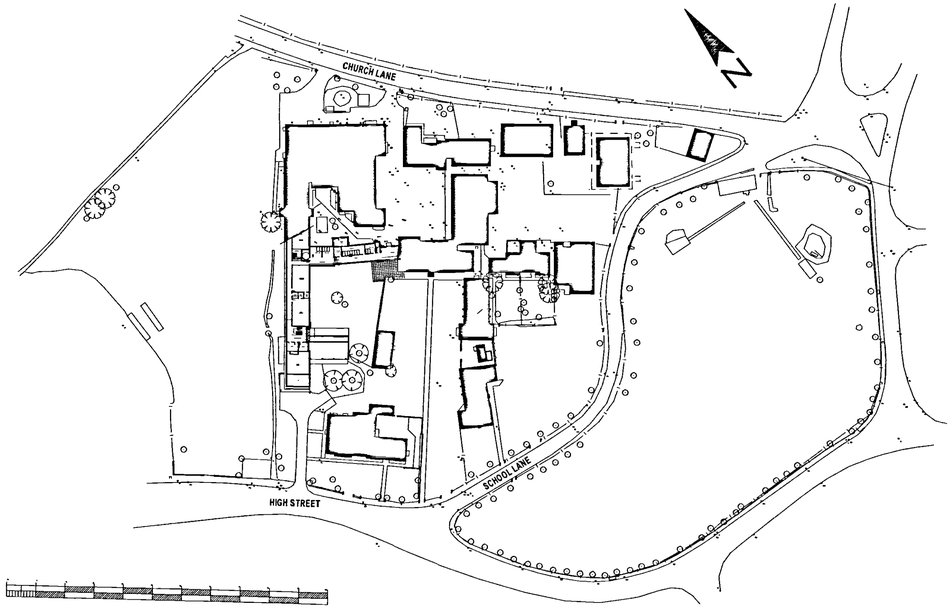


| Rev. | Date | Description | By | Chk'd |
|---|---|---|---|---|
| | | | | |

HBS
HBS Business Services
Mill House
Brayford Wharf North
Lincoln, LN1 1YT

Tel: 01522 836836
Fax: 01522 516050
Web: www.hbs.uk.com

Client
**DONINGTON COWLEY HIGH SCHOOL**

Project
**NEW IT SUITE**

Drawing Title
**EXISTING PLANS & ELEVATIONS**

| Drawn By | Checked By |
|---|---|
| LMC | AJS |

| Scale | Date |
|---|---|
| AS STATED | FEB 6th 2007 |

| Project No. | Drawing No. | Revision |
|---|---|---|
| DC/622/MW11 | PLA 002 | |

Drawing Status
**PLANNING**

SHDC
Planning & Development
19 APR 2007
Ref: 0519/07