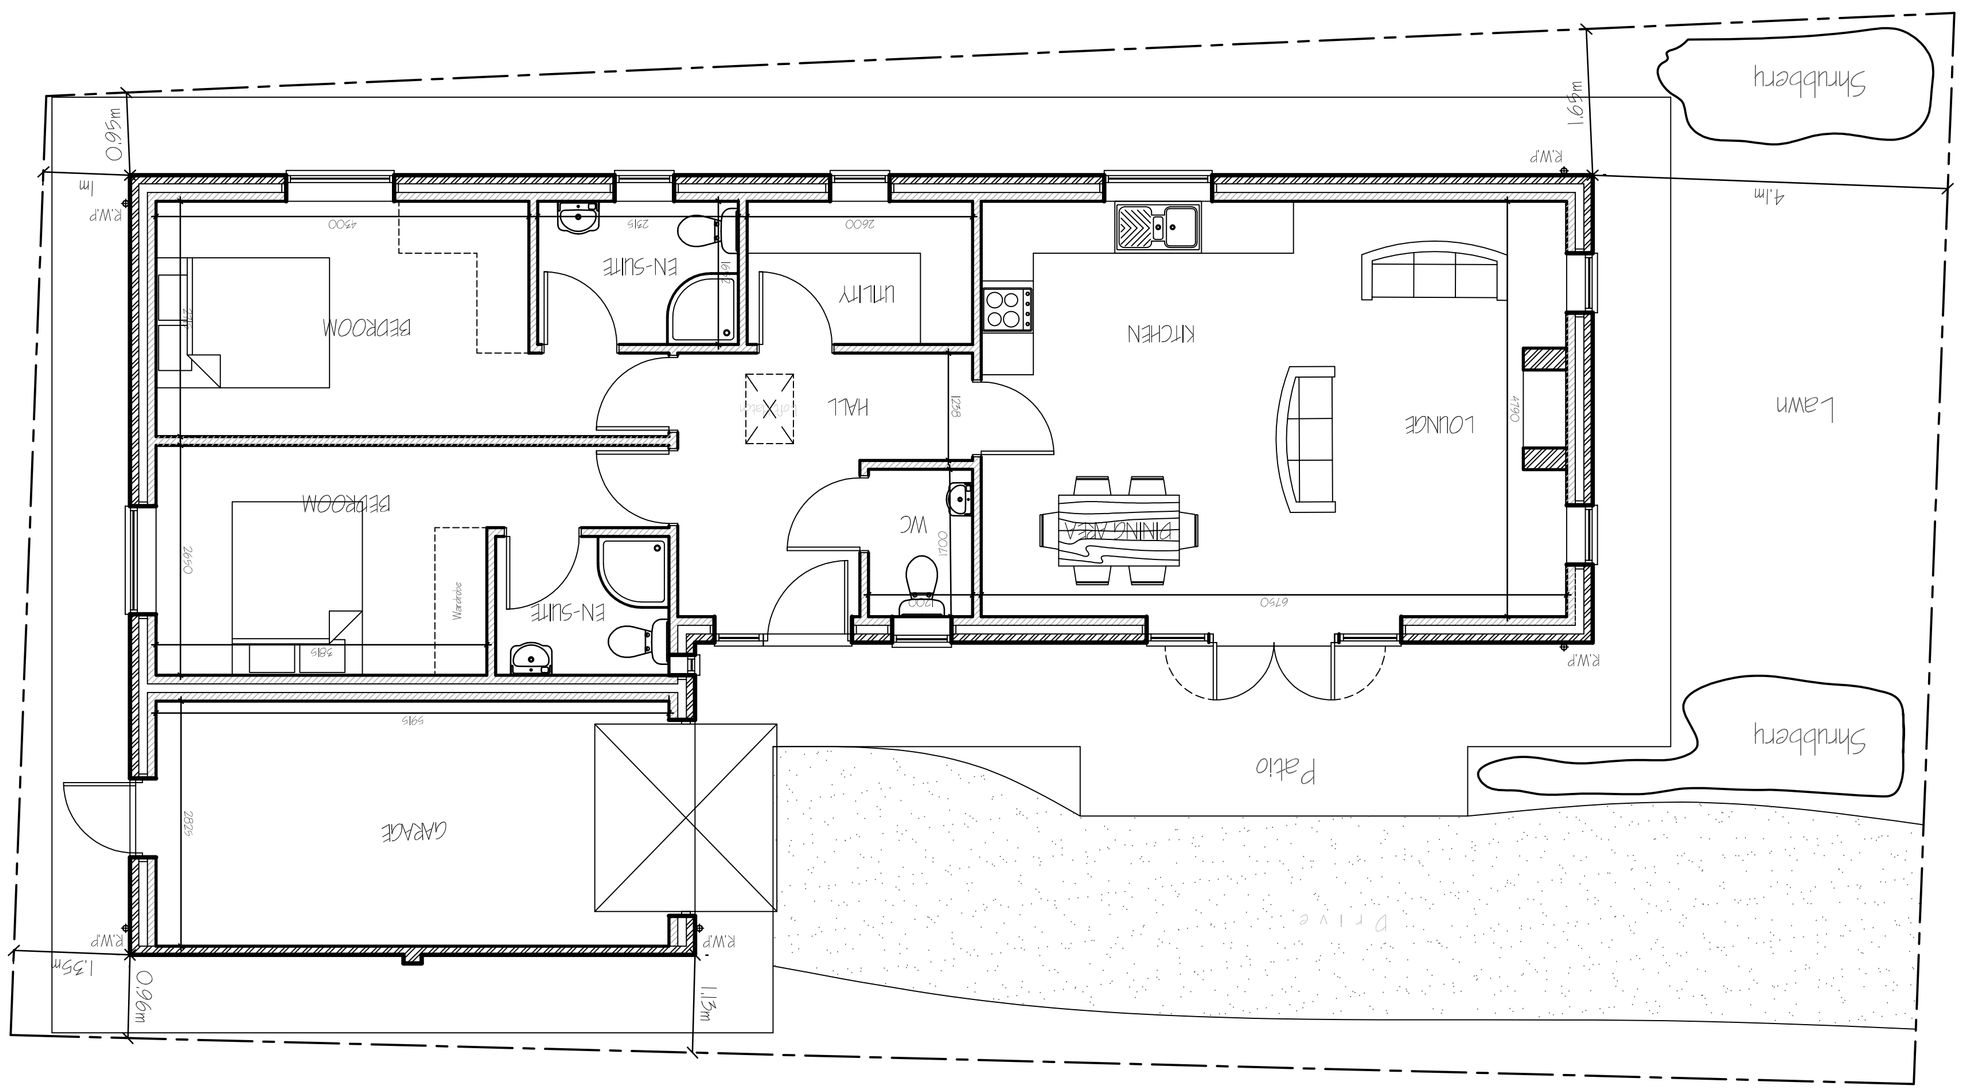

FRONT ELEVATION

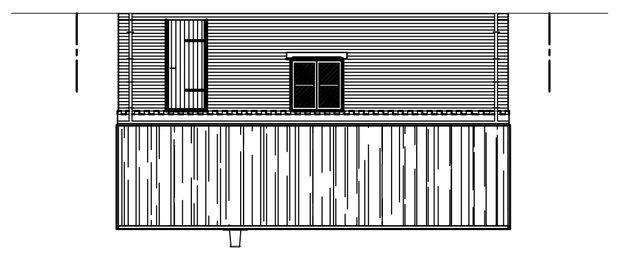

SIDE ELEVATION

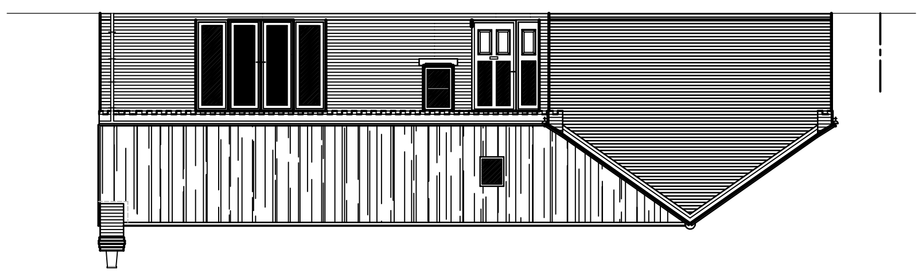

FRONT ELEVATION

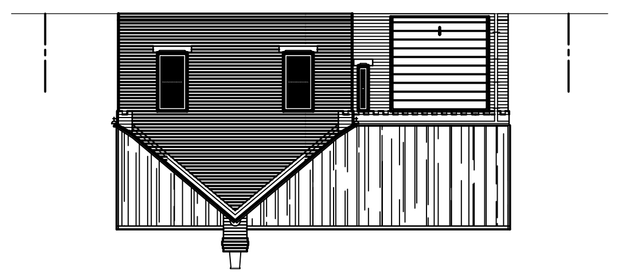

SIDE ELEVATION

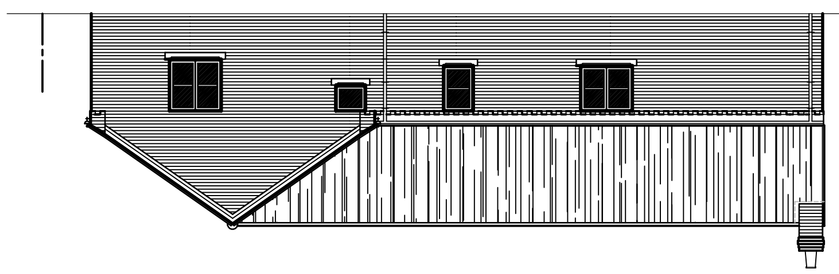

G. R. MERCHANT LTD.
I.ENG AMICE FIWO

ARCHITECTURAL, STRUCTURAL AND LAND DRAINAGE CONSULTANTS

4 Wrights Mews
12A Park Road, Holbeach, Spalding, Lincs. PE12 7EE
Tel: 01406 490800
Fax: 01406 425744
E-Mail: gr.merchant@btconnect.com

Project
RESIDENTIAL DEVELOPMENT.
PLOT 1, WILLIAM CLOSE.
DONINGTON.
SPALDING, LINC'S. PE11 4XA.

Client
HUNTING LODGE COTTAGHAM LTD.

Drawing
PLOT 1.
2 BEDROOM BUNGALOW & ATTACHED GARAGE
FLOOR PLAN & ELEVATIONS.

Job Ref.	Drawing No.
9152-17.	02A.

Date	Drawn
MAY 2017.	SLP.

Scales
1/ 50. 1/100.

DO NOT SCALE FROM THIS DRAWING

This drawing is copyright and may not be issued, traced, changed/used or used for any other purpose other than that for which it is issued. The General Contractor is to check all dimensions on site and report any discrepancies to the Architect. All details shown on this drawing including quantities are based upon typical site conditions related to the area. No responsibility can be accepted for abnormal conditions which may be encountered during construction unless reported in the Method Statement for the purpose of obtaining Planning / Building Regulation approval. This drawing must not be used as a contract document alone. The works will not be supervised or inspected on site by G.R. Merchant or any representative thereof. It is the client or their appointed agents responsibility to ensure workmanship, distribution of materials, adherence to specifications, variations to contract and/or to building regulations is to the Local Authority Building Control Officer's and Fire Officer's requirements and that the works meet the requirements of the Building Regulations and other statutory requirements and materials etc. to be used have been submitted to and approved by the Local Authority Building Control Officer's and Fire Officer's where required. Any discrepancies found between the drawings and the site conditions are to be reported to the Architect before proceeding with the works. Dimensions are not to be scaled from this drawing. Any variations from the drawings must be approved by the Architect before proceeding with the works. Any discrepancies found between the drawings and the site conditions are to be reported to the Architect before proceeding with the works. Any variations from the drawings must be approved by the Architect before proceeding with the works. Any discrepancies found between the drawings and the site conditions are to be reported to the Architect before proceeding with the works. Any variations from the drawings must be approved by the Architect before proceeding with the works.

ref:	revision	date
A	CLIENTS AMENDMENTS	MAY'17.