


DO NOT SCALE THIS DRAWING. THE CONTRACTOR IS DEEMED TO HAVE CHECKED ALL DIMENSIONS ON SITE AND REPORT ANY DISCREPANCIES TO OGLESBY & LIMB LTD.
THE CONTENTS OF THIS DRAWING ARE COVERED BY COPYRIGHT AND REMAIN THE PROPERTY OF OGLESBY & LIMB LTD. WRITTEN APPROVAL MUST BE OBTAINED FROM OGLESBY & LIMB LTD PRIOR TO DUPLICATION OR REPRODUCTION OF THIS DRAWING OR ITS CONTENTS.
ANY DIMENSIONS NOT SHOWN ARE TO BE CHECKED AND AGREED WITH OGLESBY & LIMB LTD.

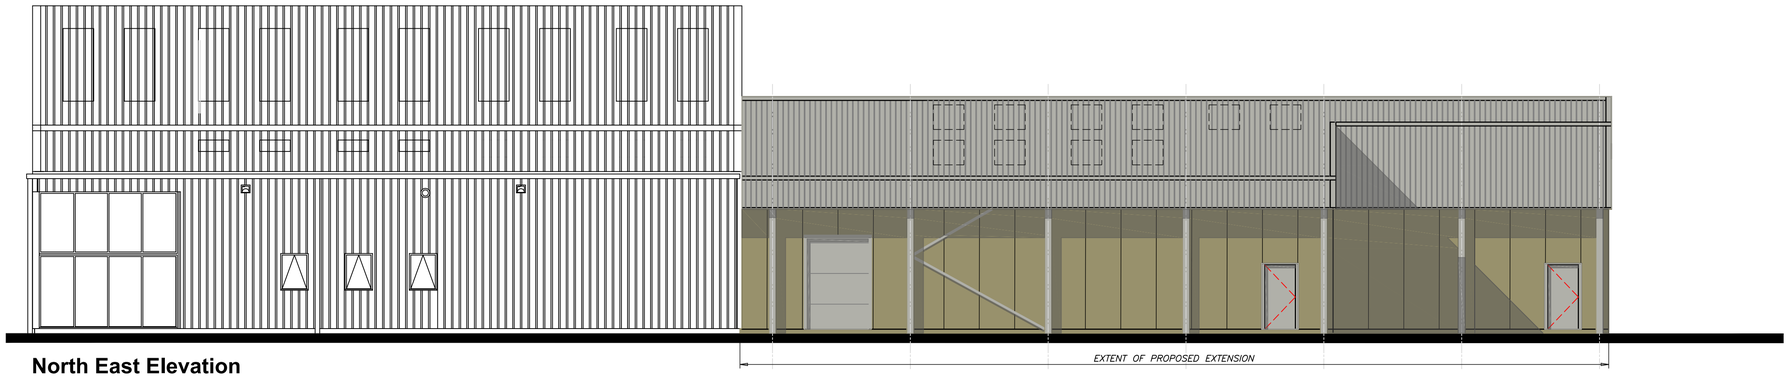


North East Elevation

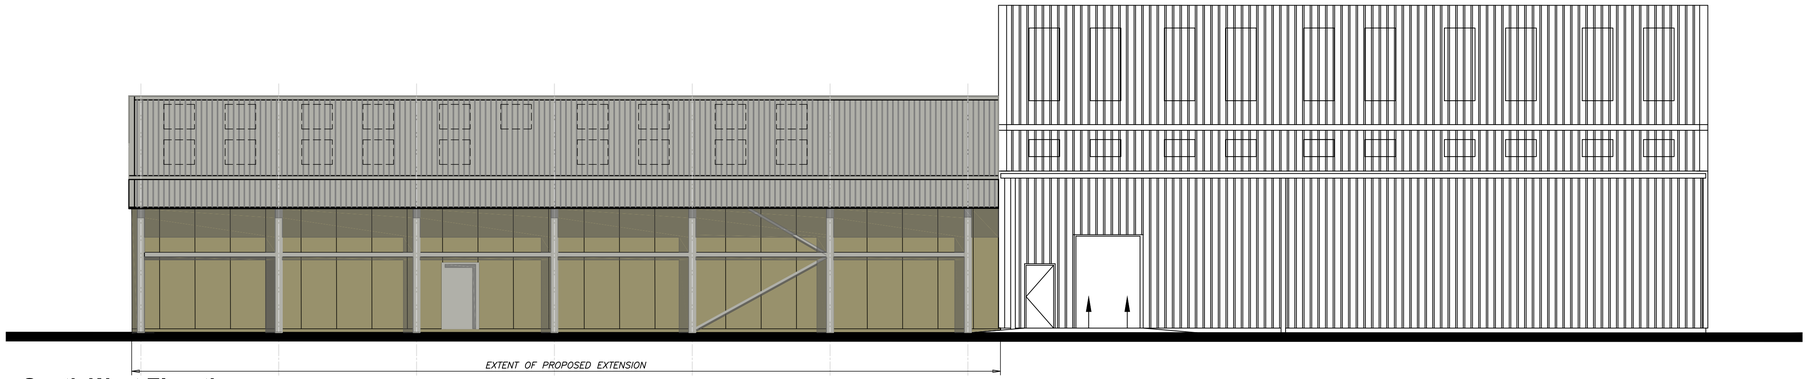

South West Elevation

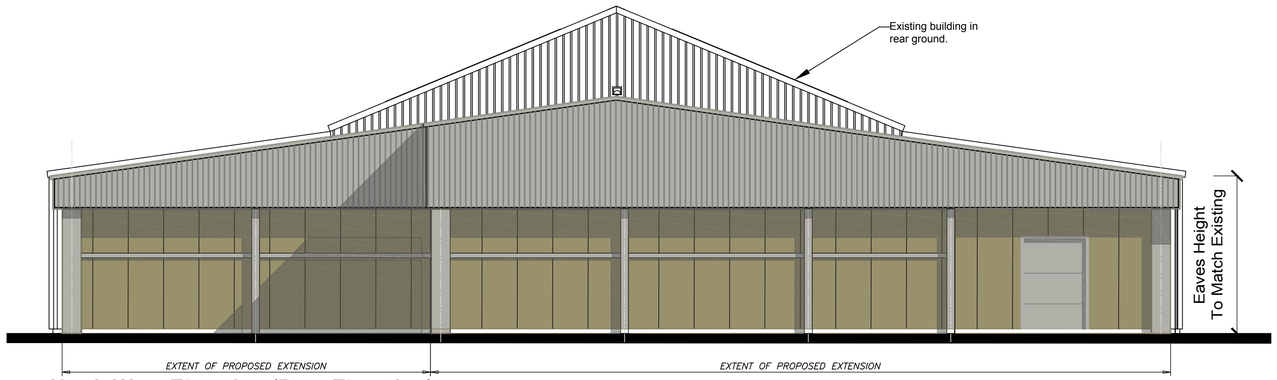

North West Elevation (Rear Elevation)

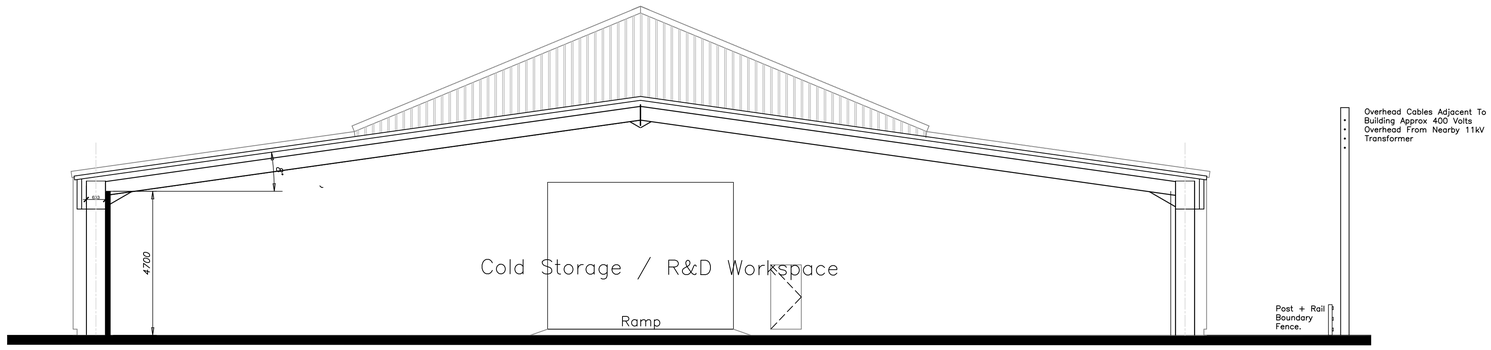

North West Elevation (Rear Sectional Elevation)

SCALE 1 : 100
SCALE 1 : 1

0m 1m 2m 4m 6m 8m 10m
0m 10mm 20mm 40mm 60mm 80mm 100mm

Rev_A - Amended to client instruction for Planning - 06.05.15

Oglesby & Limb Ltd
Chartered Architect

Suite 4 & 5 Market Chambers
12 Market Place, Spalding
PE11 1SL

Tel: 01775 761196
e-mail: design@o-l-ltd.co.uk

Client:
Hortic Express Ltd

Project:
Proposed extension to flower packing facility.
Harvey's Barn, Day's Lane, Donington
Spalding, Lincolnshire, PE11 4XT.

Drawing Title:
Elevations As Proposed

PLANNING APPLICATION ISSUE

Date:	Scale:
April 2015	1:200
Drawn by: CLS	Checked by: AJO

Drawing Number:	Rev:
A1095 - 17	A