
All Dimensions and Levels to be verified on site.
Only Figured Dimensions to be used.
Do not scale this drawing.
Any discrepancies to be notified to the originator of this drawing immediately.
If in doubt, ask.
Copyright is reserved by them and the drawing is issued on the condition that it is not copied, reproduced, retained, or disclosed to any unauthorised person, either wholly or in part without consent.

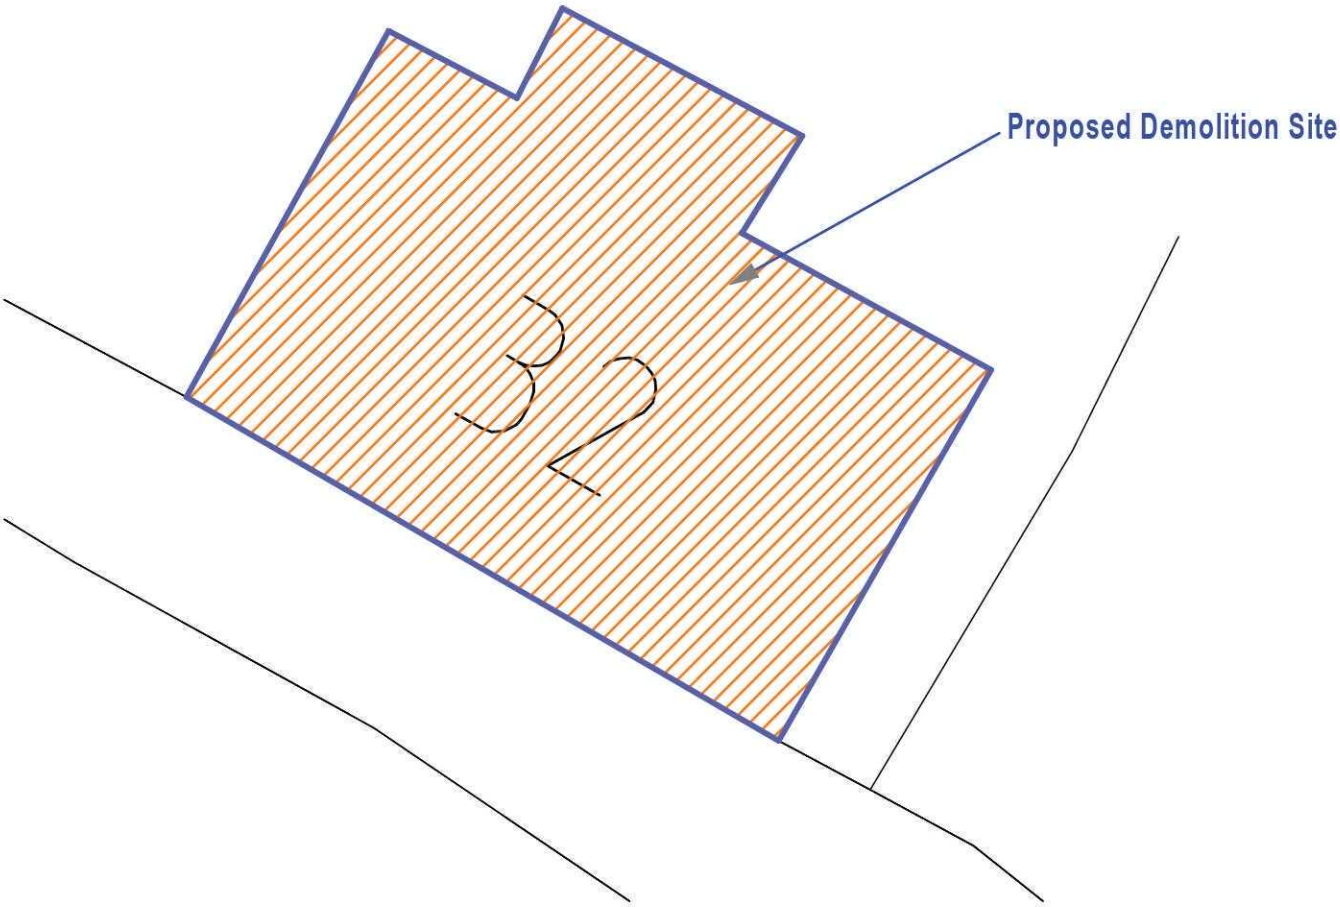

Site Layout

Scale 1:100

Client **Lincolnshire County Council**	Drawn By G Draper	Checked By LR
Project **Proposed Demolition of Abbotts Cottage, 32 High Street, Donnington.**	Scale 1:100@A4	Date April 2015
Drawing Title **Site Plan Planning**	Project No. **DC/239/001**	Drawing No. **P.002** Revision

mouchel business services
Mill House • Brayford Wharf North • Lincoln • LN1 1YT
Tel: 01522 836836 • Fax: 01522 516050
www.hbs.uk.com