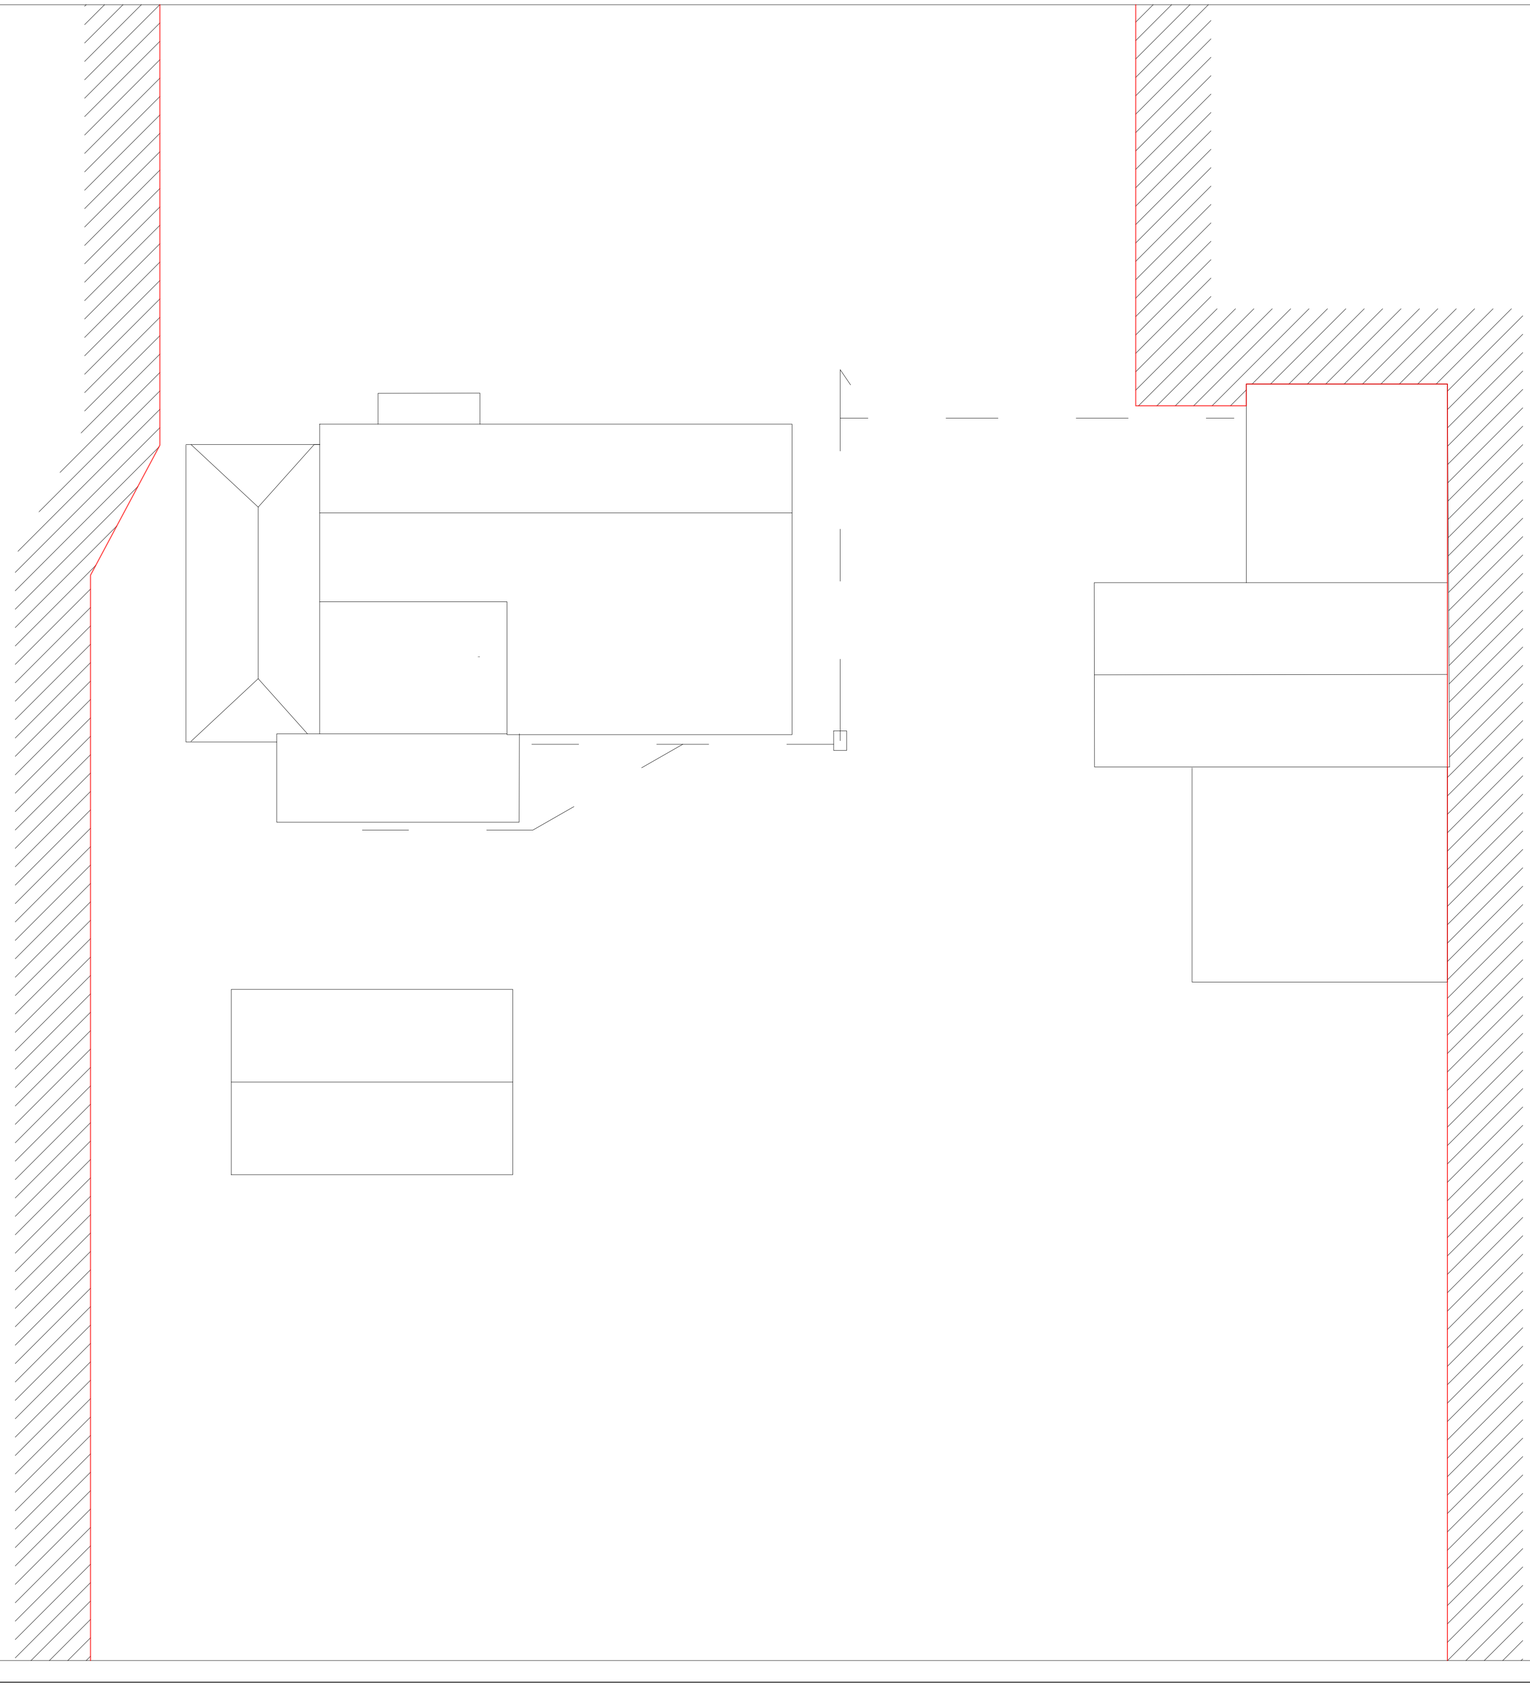


help@ne-d.co.uk

neds

www.ne-d.co.uk

DISCLAIMER:

All Dimensions are given in good faith and believed to be correct. The Contractor is responsible for all dimensions, quantities and performance requirements. All information should be confirmed & correlated at the job site in accordance to works being completed or ensuring consistency with contract documents and performing the work in a safe and satisfactory manner. No responsibility can be taken from measuring off this drawing.

COPYRIGHT:

This drawing is the property of NEDS (Nadine Eaves-Dennigan & Surveying) and must not be reproduced or used in conjunction with any unauthorised use wholly or in part without written consent.

KEY:

Dashed Line - Drainage

CLIENT:

McGuinness

PROPERTY:

80 Station Road, PE11 4LJ

DRAWING REF:

ME103

DRAWING TITLE:

Existing Roof Plan

NORTH	STATUS/ USE
↑	Planning

DRAWN BY:	CHECKED BY:
NE	AE

SCALE:	DATE:
1:100 @ A2	06.23