


SCALE IN METRES 1:100

0 1 2 3 4 5 10 15 20

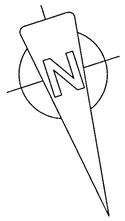


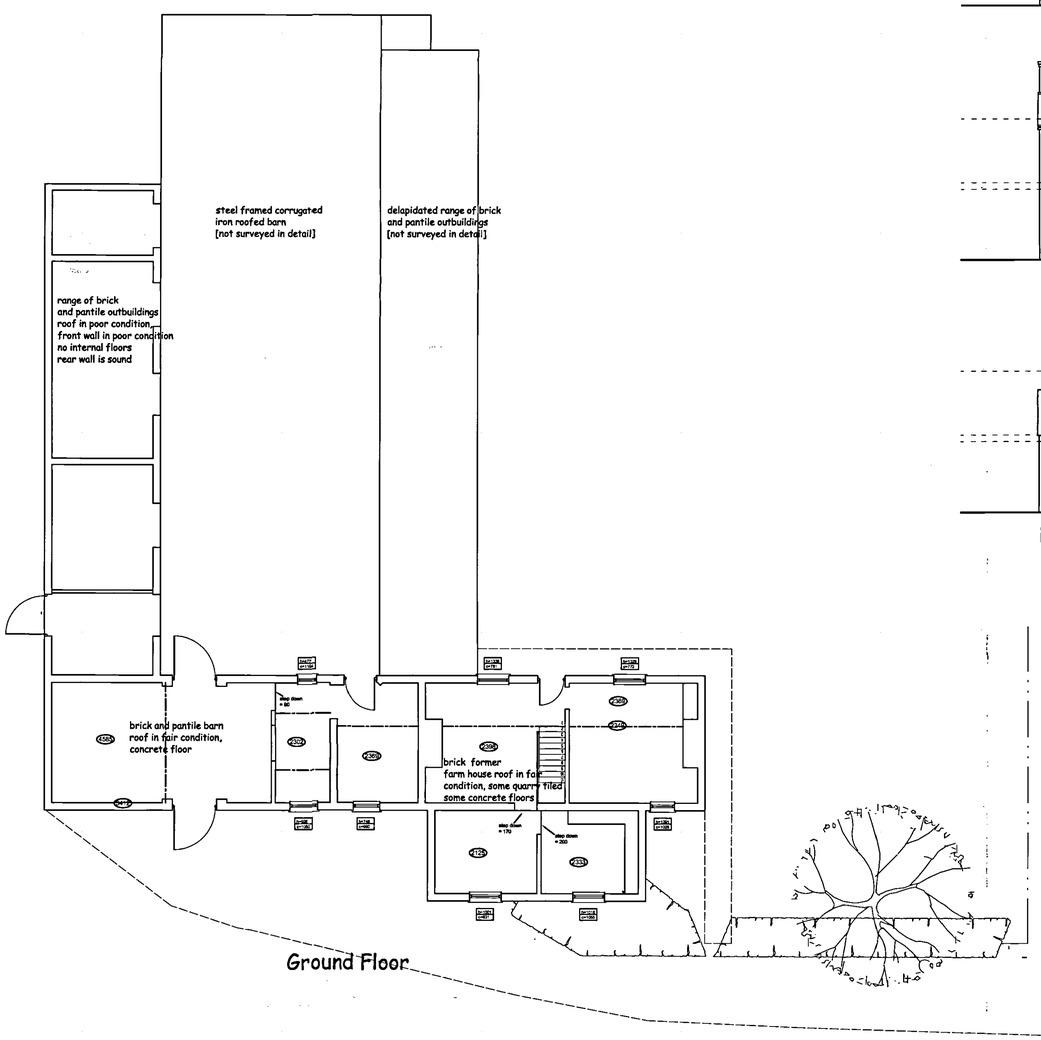


Ground Floor

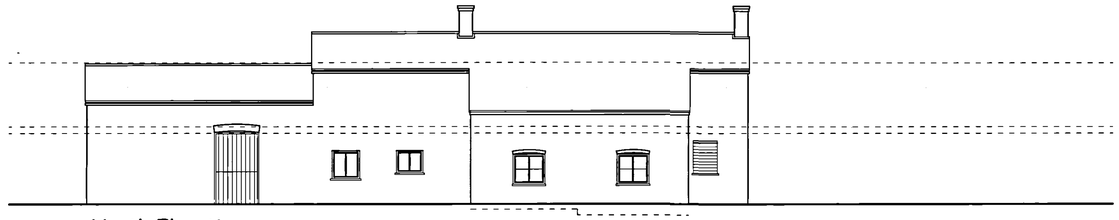


North Elevation

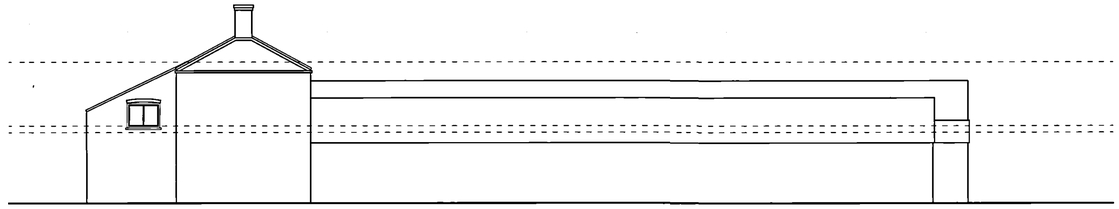


West Elevation

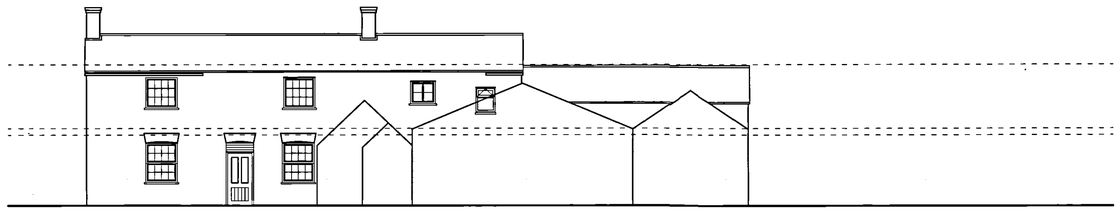

South Elevation

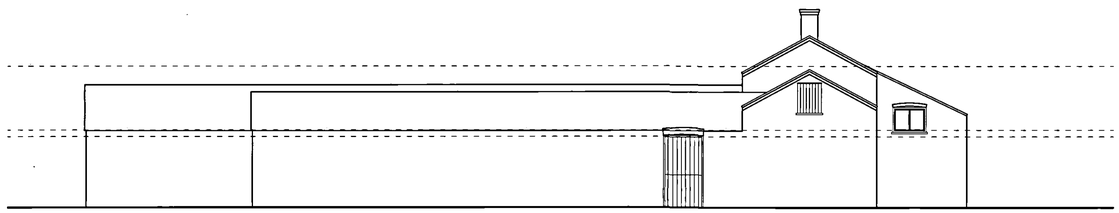

East Elevation

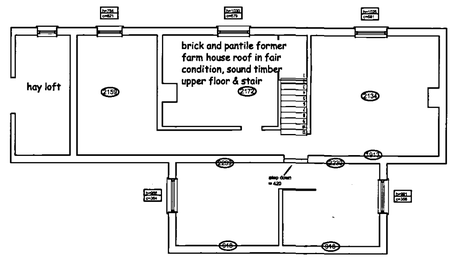

First Floor

SHDC
PLANNING & DEVELOPMENT
27 APR 2006
Ref. 0583/06

DETERMINED PLAN

ROBERT LOWE
CHARTERED ARCHITECT
1-2 North End, Swineshead
Boston, Lincs., PE20 3LR
Phone 01205-821117
Fax 01205-821139
info@lowe-architects.com

Project: Alterations and barn conversion Dec'2005
57 Days Lane, Donington
Spalding, Lincolnshire

Date:

Scale: 1: 100 @ A1

Client: Mr. & Mrs. J. Woodhead

Drawing Title: EXISTING BUILDINGS PLAN & ELEVATIONS

Project No: 05079

Drawn: CL

Drawing No: 02

Rev:

Contractors are to check all dimensions on site and to report any discrepancy to the Architect. Do not scale from the drawing.
© 2005