

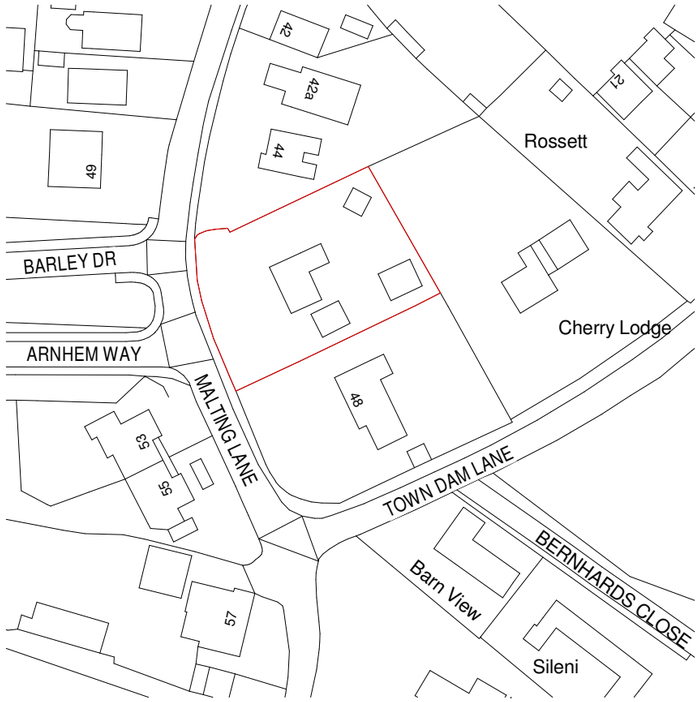


Ordnance Survey, (c) Crown Copyright 2026. All rights reserved. Licence number 100022432

Site Plan
1 : 1250

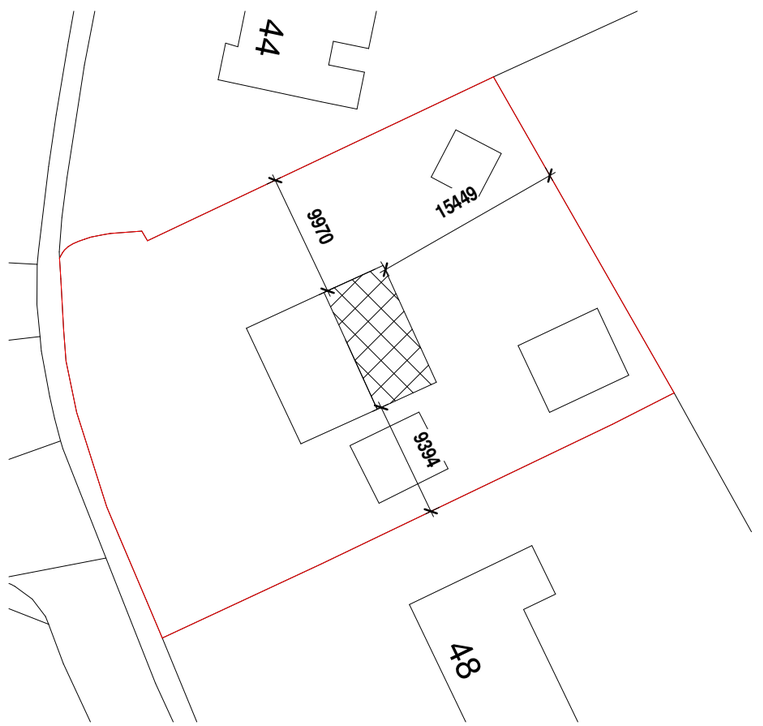

Block Plan
1 : 500

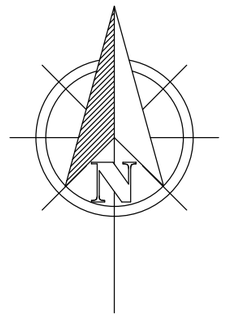



VISUAL SCALE 1:500 @ A3



VISUAL SCALE 1:1250 @ A3

AUSTIN JOHN
ARCHITECTURAL

RUALEN, MILL GREEN ROAD,
PINCHBECK, SPALDING
PE11 3PU

07939 000388
www.austinjohninteriors.co.uk
info@austinjohnltd.co.uk

PROJECT
Proposed Rear Extension

SHEET
Site Plan
Block Plan

CLIENT
Mr and Mrs Coupland
46 Malting Lane,
Donington, PE11 4XA

Date
18/06/2026

Drawn by
HA

DRAWING NUMBER
AJA/1412/26/02

Scale (@A3)
AS SHOWN