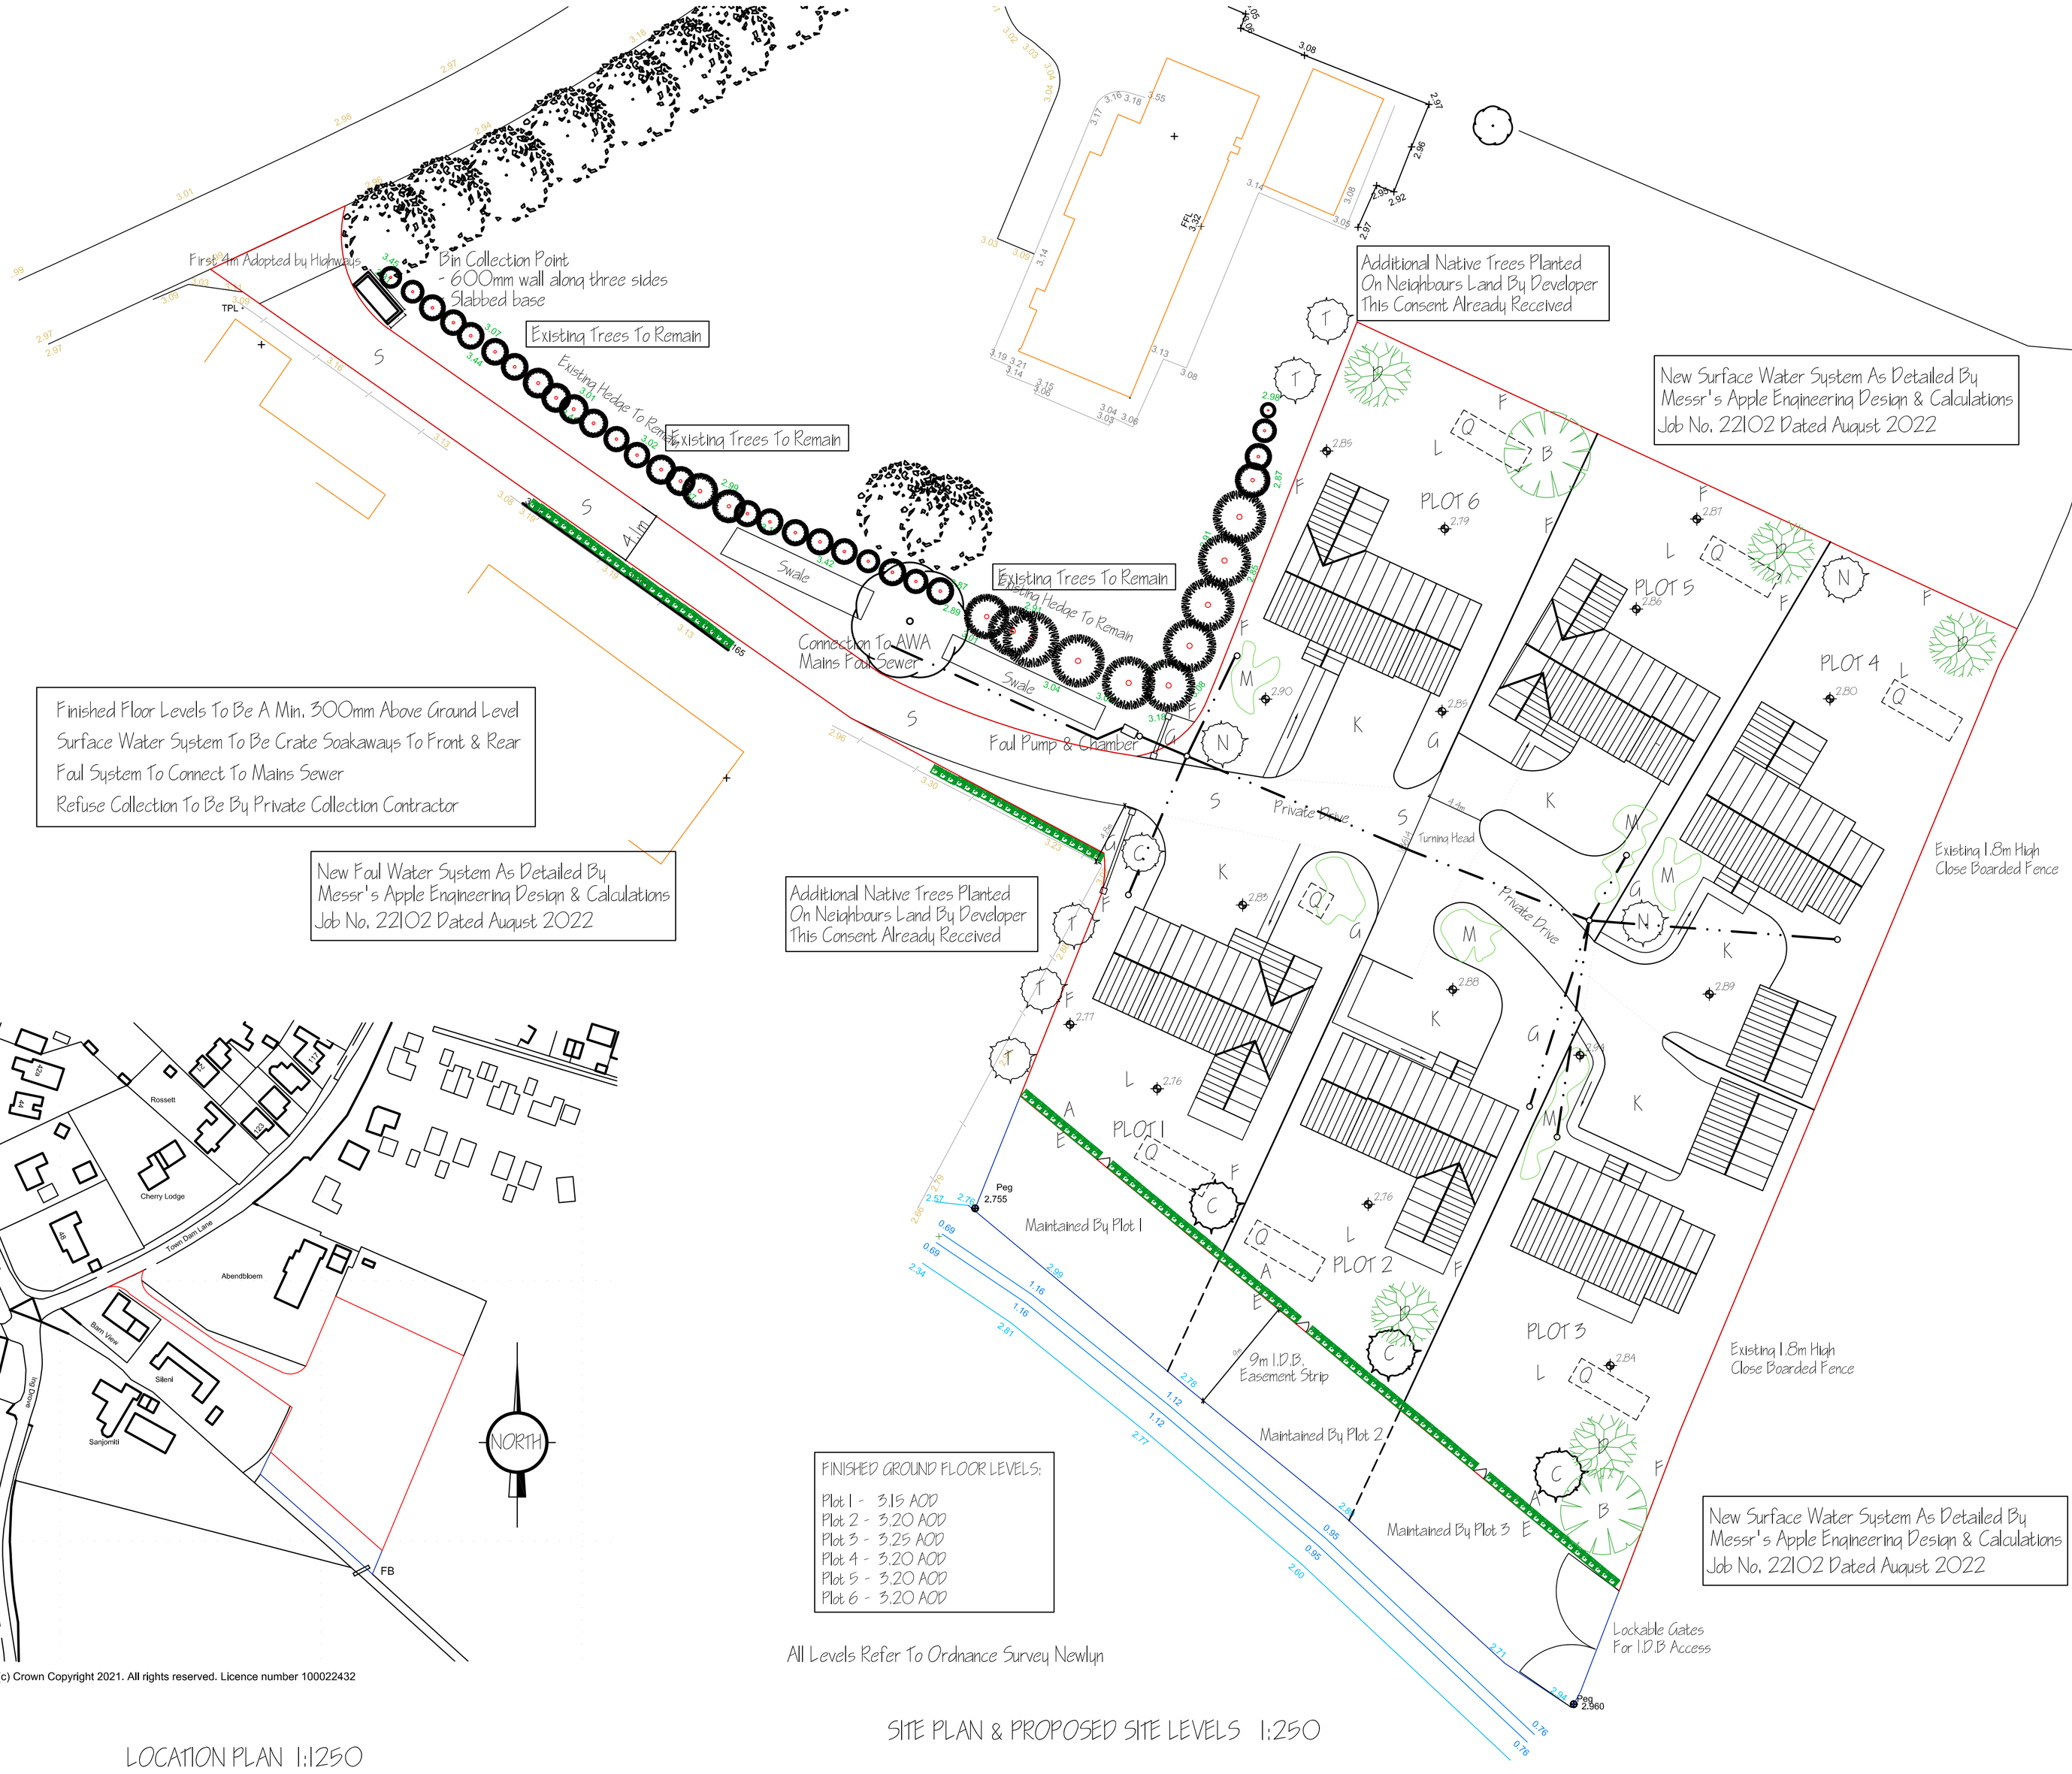


Ordnance Survey (c) Crown Copyright 2021. All rights reserved. Licence number 100022432

LOCATION PLAN 1:1250

SITE PLAN & PROPOSED SITE LEVELS 1:250

LANDSCAPING, FENCING & TREE PLANTING SCHEME.

A - MIXED HEDGE
(a) Hawthorn (Crataegus Monogyna)
(b) Beech (Fagus Sylvatica)
(c) Blackthorn (Prunus Spinosa)
(d) Buckthorn (Rhamnos Catharticus)

B - SILVER BIRCH - Feathered
C - HAWTHORN - Feathered
D - WHITEBEAM - Feathered

E - Lincolnshire Wooden Post & Rail Fence
F - 1.8m High Wooden Close Boarded Fence
G - 1.2m High Entrance Wall with 1.8m High Pillars

K - Gravel Driveway
L - Grass
M - Mixed Shrubs
1) SPINDLE - 'CANADALE GOLD' - Euonymus Fortunei
2) MEXICAN ORANGE BLOSSOM - Choisya Ternata
3) ZEBRA PLANT - Calathea Zebrina
4) FOXTAIL FERN - 'MYERSII' - Asparagus Densiflorus
N - FLOWERING CHERRY - Prunus 'Accolade'

Q - CRATE SOAKAWAY

S - PRIVATE DRIVE - TARMAC
T - NATIVE SPECIES TREES PLANTED ON NEIGHBOURS LAND WITH THEIR RECEIVED CONCENT

Planting of Hedge to be double row staggered. Distance between plants to be 300mm. Distance between rows to be 450mm. All as specified by The Woodland Trust.

All planting to be in accordance with BS 4428:1989 and amendment No. 1 (1991)
All trees to be planted with minimum 0.6m plastic mulch mat and to be staked, tied and tubed.
1/3 to ½ bag of peat free tree and shrub planting compost to be incorporated into backfill for each tree hole.

R	BIN COLLECTION POINT ADDED TO TOP OF ROAD	JULY 2024
Q	PRIVATE DRIVE CHANGES & ENTRANCE WALL	DEC 2023
P	BLOCK PAVING CHANGED TO TARMAC - CLIENT	JULY 2023
N	WASTE COLLECTION AREA ADDED	JAN 2023
M	PLOT 2 HANDED	NOV 2022
L	BUILDING REGULATIONS AMENDMENTS	OCT 2022
K	DRAINAGE DETAILS ADDED	SEPT 2022
J	ADDITIONAL LANDSCAPING - PLANNING	JULY 2022
H	ACCESS ROAD AMENDMENTS	JUNE 2022
G	TURNING HEAD NOTE ADDED	MAY '2022
F	CLIENT AMENDMENTS	APR 2022
E	CLIENT AMENDMENTS	APR 2022
D	CLIENT AMENDMENTS	FEB 2022
C	I.D.B. EASEMENT STRIP ADDED	FEB 2022
B	LAYOUT DEVELOPED	FEB 2022
A	DRIVES & LOCATION PLAN ADDED	JAN 2022
ref:	revision	date

G. R. MERCHANT LTD.
I.ENG AMICE FIWO
ARCHITECTURAL, STRUCTURAL AND LAND DRAINAGE CONSULTANTS
4 Wrights Mews
12A Park Road, Holbeach,
Spalding, Lincs. PE12 7EE
Tel: 01406 490800
Fax: 01406 425744
E-Mail: gr.merchant@btconnect.com

Project
RESIDENTIAL DEVELOPMENT
OFF TOWN DAM LANE
DONINGTON
SPALDING, LINCS.

Client
WILF HAMMOND HOMES LTD

Drawing
SITE PLAN - PROPOSED
LOCATION PLAN

Job Ref.	Drawing No.
3955-21	02R
Date	Drawn
FEB 2022	SLB

Scales
1:50 & 1:100 (Unless Otherwise Stated)

DO NOT SCALE FROM THIS DRAWING

This drawing is copyright and may not be altered, traced, photographed or used for any other purpose other than that for which it is issued. The General Contractor is to check all dimensions on site and report any discrepancies to the Architect. All details shown on this drawing including foundations are based upon typical site conditions related to the area. No responsibility can be accepted for abnormal conditions which may be discovered during construction unless reported to the Architect so that design amendments may be considered. Site soil surveys are recommended in respect of foundations to establish specific site conditions before foundation work is undertaken. This drawing is limited in the amount of information contained and does not purport to contain a full specification of the works. It is solely for the purpose of obtaining Planning / Building Regulation approval. This drawing must not be used as a contract document alone. The works will not be supervised or inspected on site by G.R. Merchant or any representative thereof. It is the client or their appointed agents responsibility to control workmanship, substitution of materials, adherence to specification, variations to contract etc. All materials to be new unless otherwise stated and all components and materials etc. to be used fixed and installed etc. in strict accordance with manufacturers instruction and relevant code of practice, British Standard specification to appropriate British Standard Code of Practice or European Economic Area equivalent. The Employer / Client shall ensure that the selected contractor is competent and adopts all measures necessary to achieve compliance with Health and Safety legislation for Building sites and Work places. The Employer / Client is advised that should the works need to comply with the Construction Design and Management Regulations an Independent Planning Supervisor will be required. The works shall comprise of all that is shown on the drawing and details. Work that may not specifically be shown but may be reasonably inferred as necessary to carry out the works shall be deemed to be included. It is the plot / land owners responsibility to be aware of the Party Wall etc. Act 1996) when building in close proximity to adjoining neighbors boundaries.