
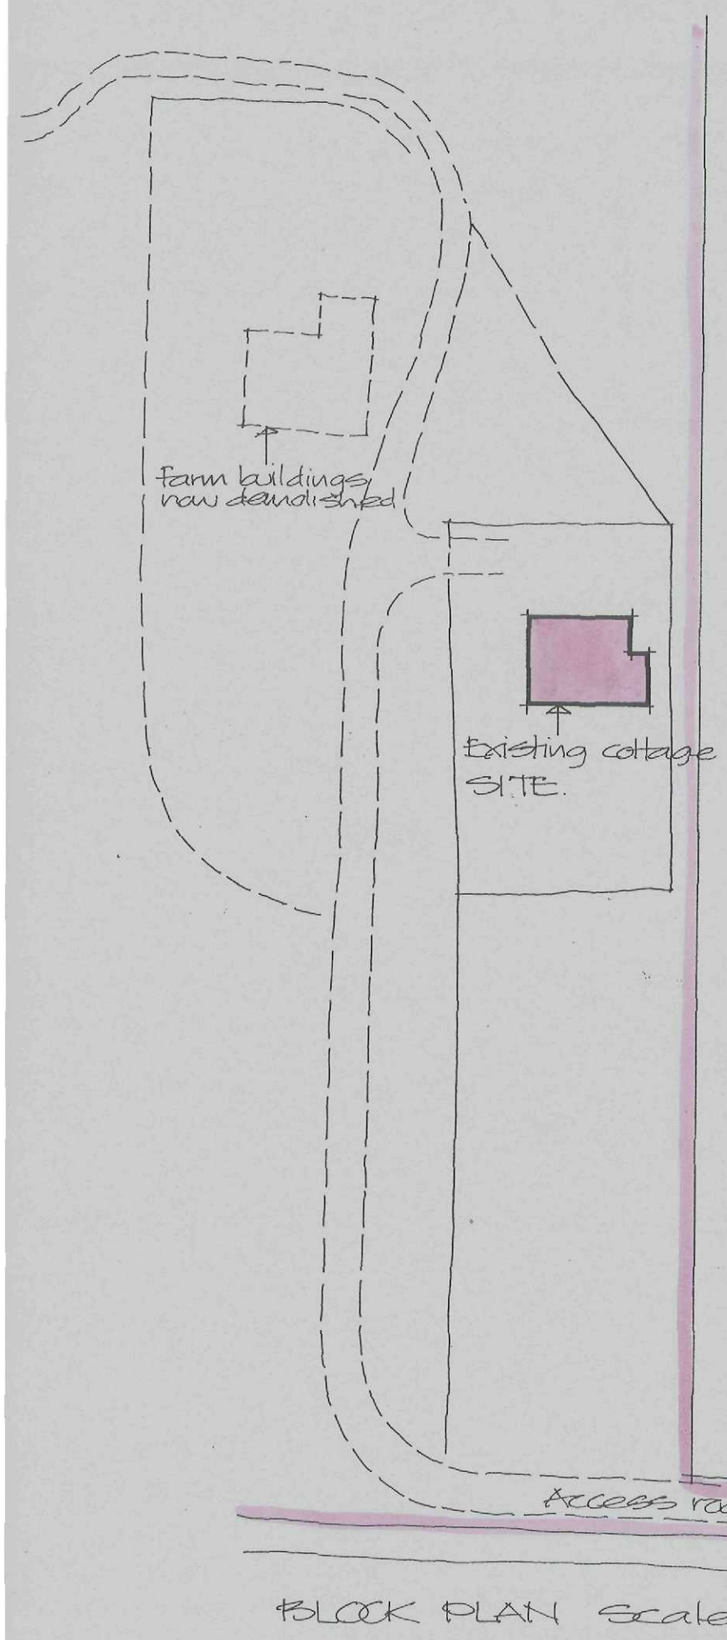


BLOCK PLAN Scale 1:500

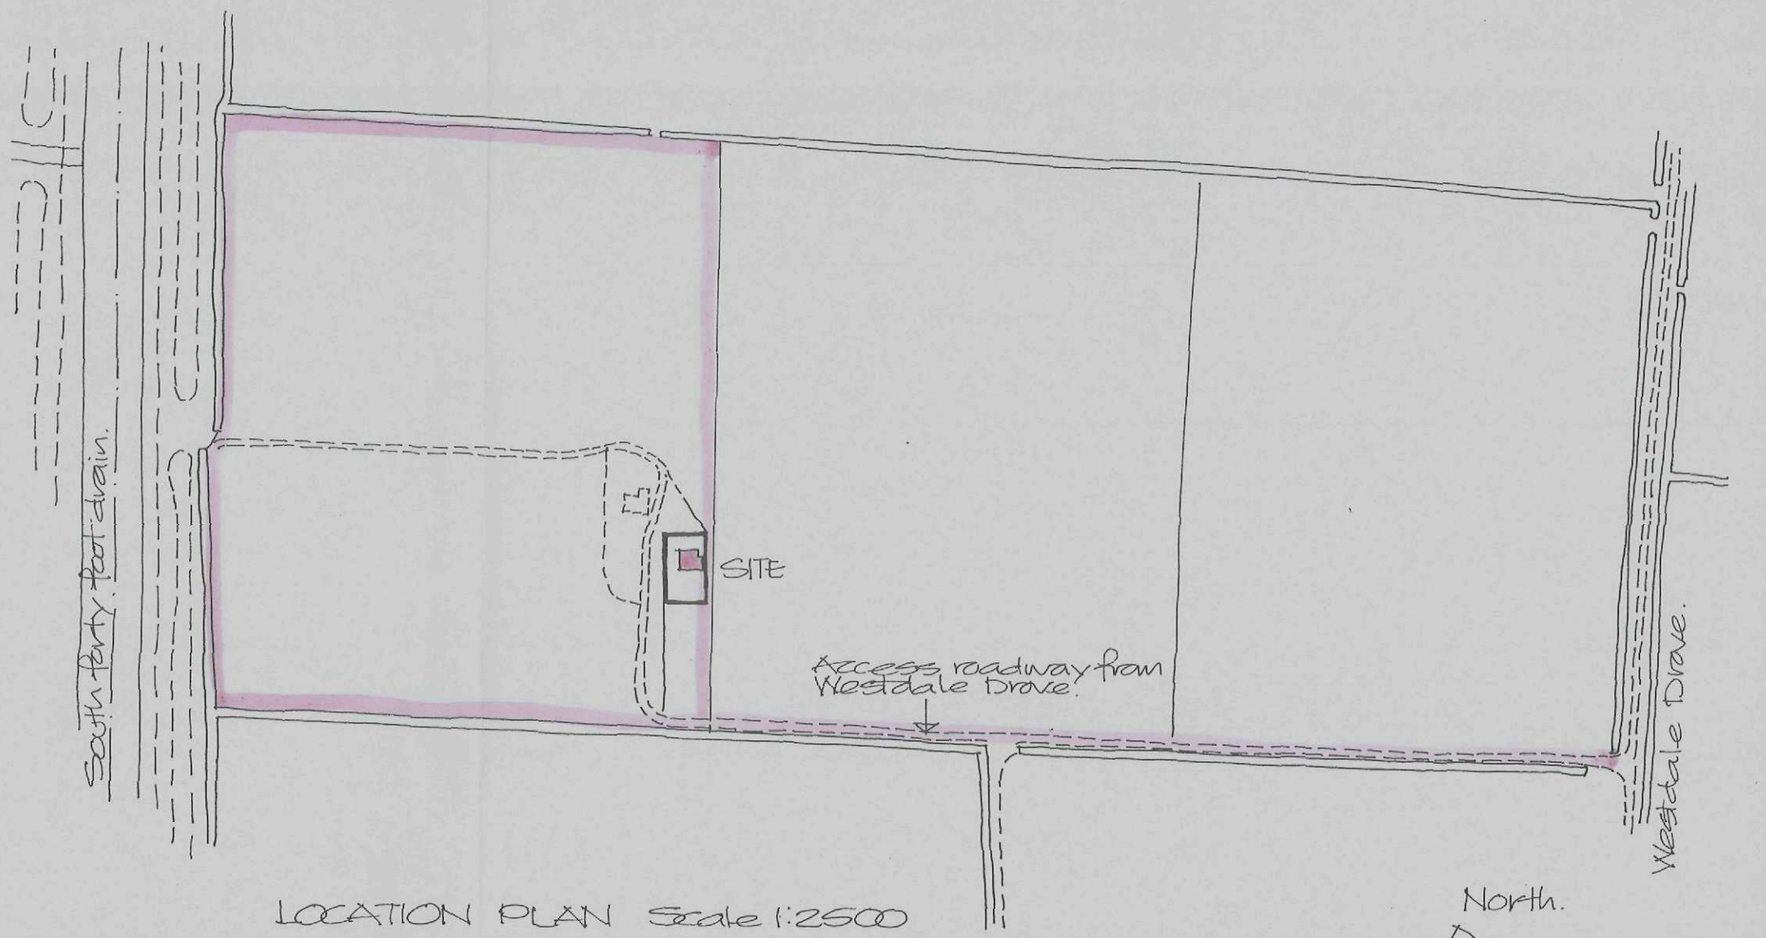

LOCATION PLAN Scale 1:2500

North.


SHDC
Planning & Development
- 5 AUG 2010
Ref: 0647-10

Project
PROPOSED REPAIRS TO EXISTING COTTAGE AT WESTDALE DROVE, DONINGTON. - SITE PLANS


ALAN HORNSBY
ARCHITECTURAL SERVICES LTD
"Little Acre"
35 Peak Hill, Cowbit,
Spalding, Lincs. PE12 6AW
Tel. Holbeach (01406) 380591

Client
A C & K L TWELL

Scale 1:2500 & 1:500 Drg. no. 10/23/02
Date July 2010

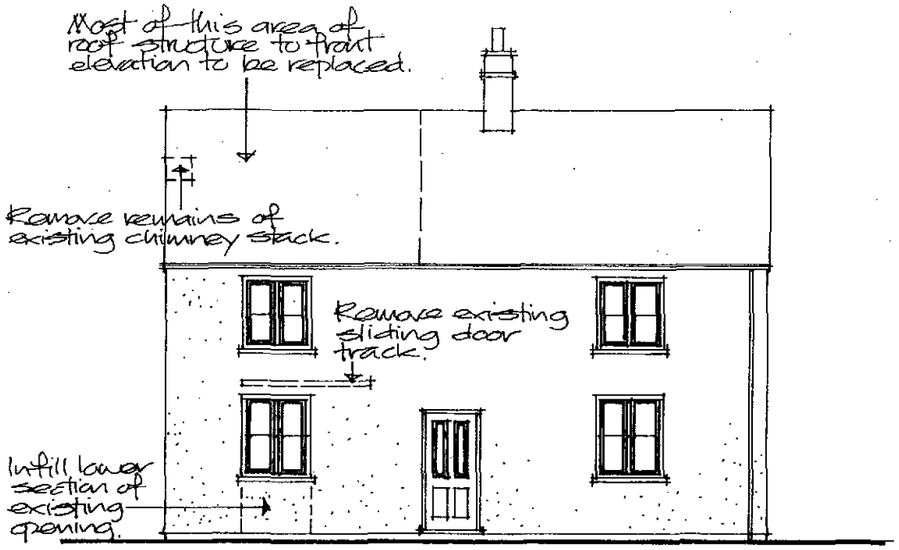


FRONT ELEVATION

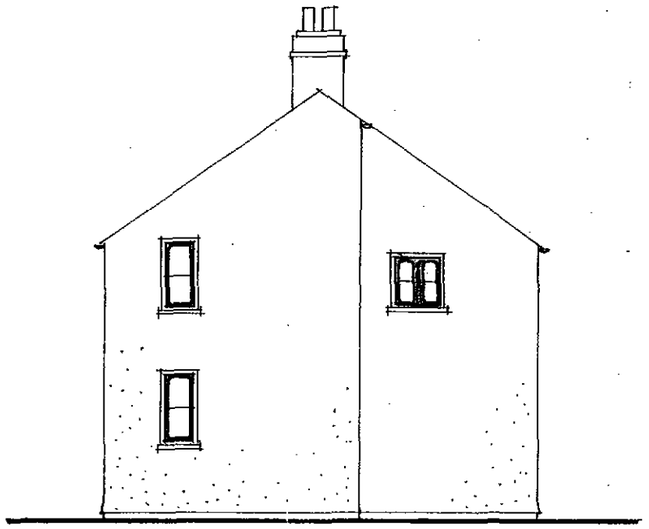


SIDE ELEVATION (EAST)




REAR ELEVATION

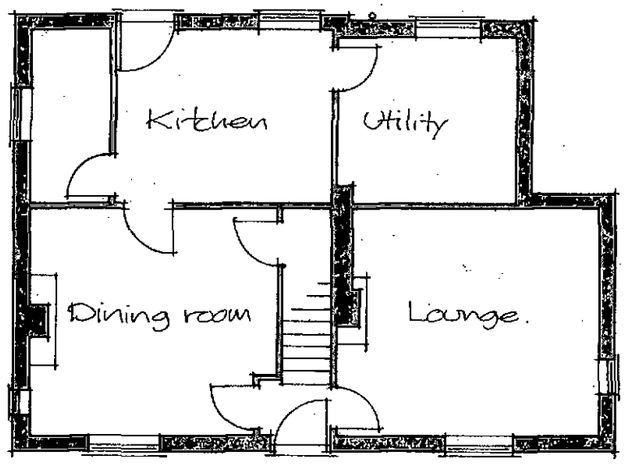

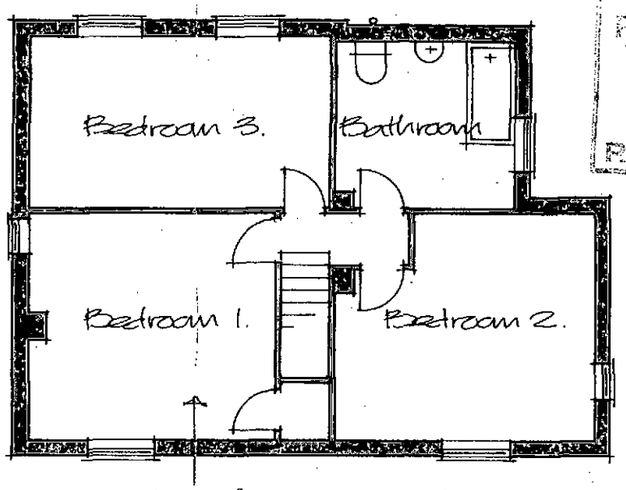

Part of the timber floor structure of this room will need to be replaced.

SHDC
Planning & Development
- 5 AUG 2010
Ref: 0647-10

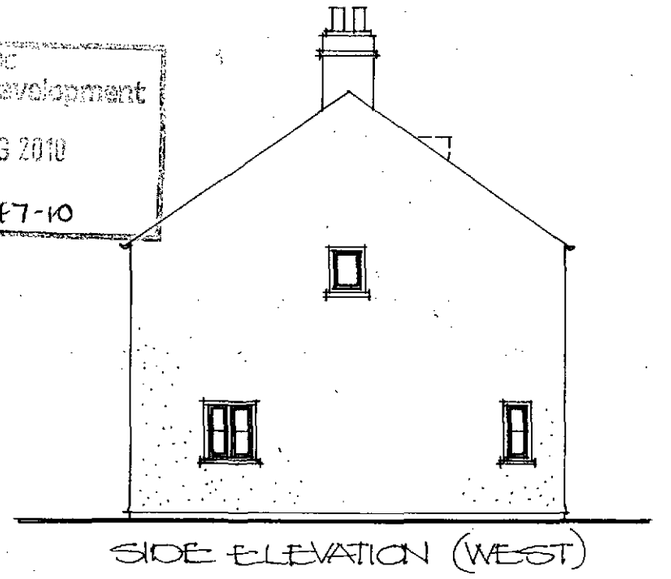

SIDE ELEVATION (WEST)

Project
PROPOSED REPAIRS TO EXISTING COTTAGE AT WESTDALE DROVE, DONINGTON.

ALAN HORNSBY
ARCHITECTURAL SERVICES LTD
"Little Acre"
35 Peak Hill, Cowbit,
Spalding, Lincs. PE12 6AW
Tel. Holbeach (01406) 380591

Client
A C & K L TWELL

Scale 1:100 Drg. no. 10/23/01
Date July 2010