


Rear Elevation





Side Elevation

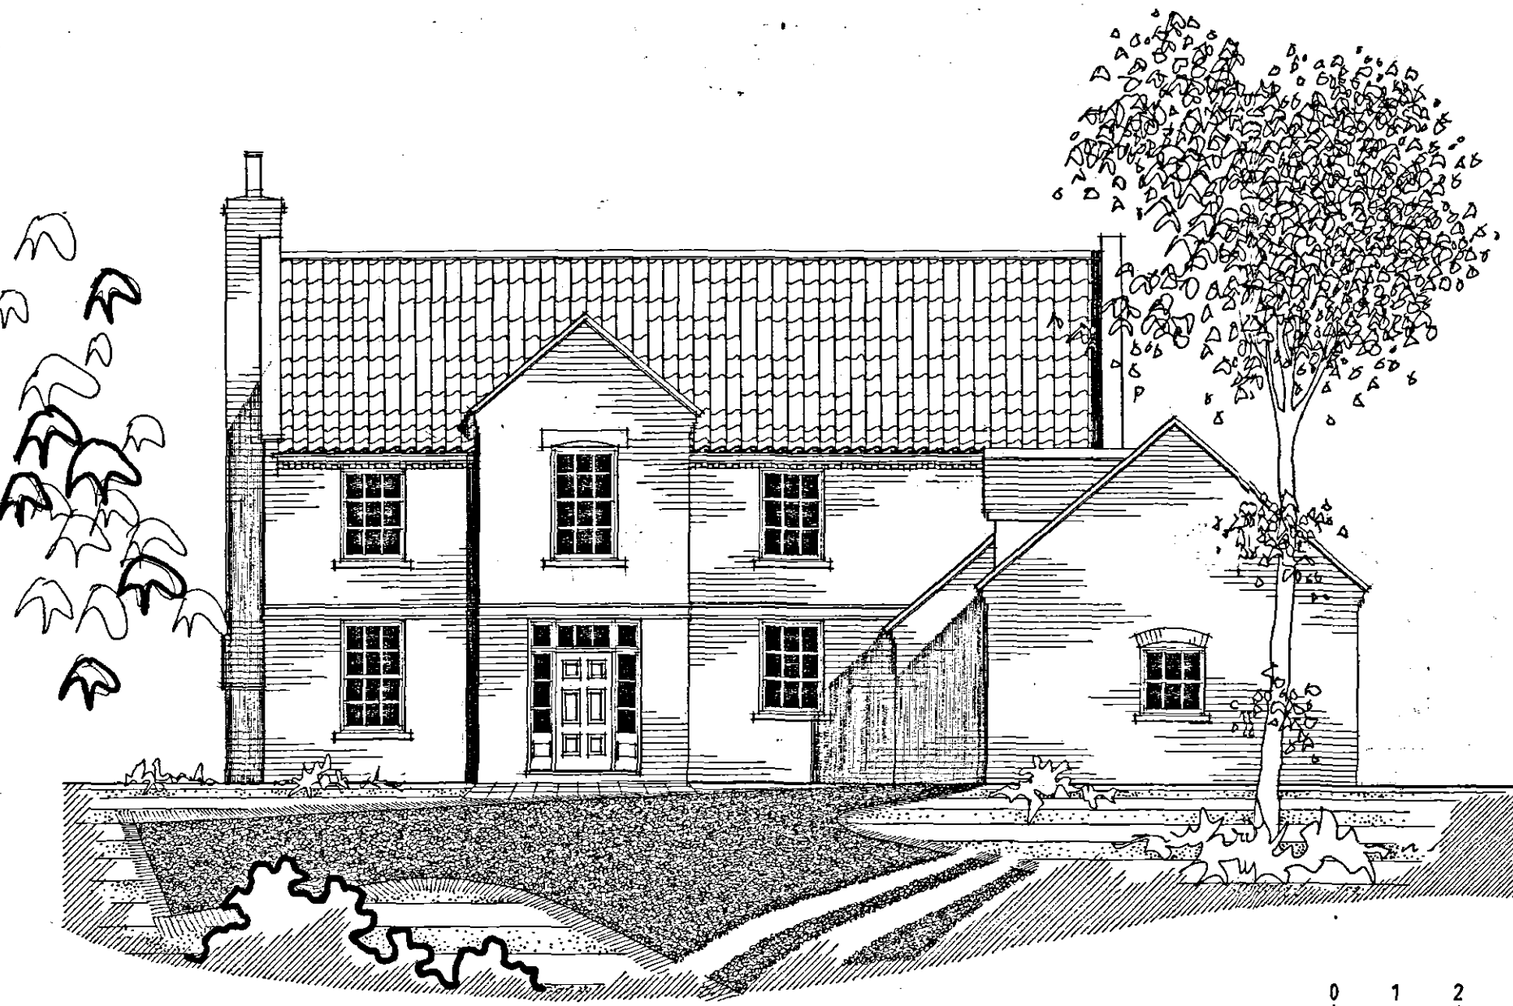

Plot 2 Front Elevation





Side Elevation

FACING MATERIALS

Pantile to main roof, plain tiles to dormer
Facing bricks (type to be agreed)
Upvc windows
Stone cills & lintels

TERMINAL PLAN

JOHN HALTON DESIGN LTD
CHARTERED BUILDING CONSULTANCY
ARCHITECTURE

The Pallet Office Park Waverly Road Lincoln LN6 3QN
Telefax: 01522 697388 Email: johnhalton@btinternet.com

date April 2004
drawn by LL checked JH
drawing number JH-1006-10

Plot 2 Elevations
Proposed Residential Development
Station Road, Donington
Nr Spalding Lincs

CHRYSALIS HOMES LTD

Contractor must check all dimensions on site.
Discrepancies must be reported immediately to the office before proceeding.
©Copyright Reserved