

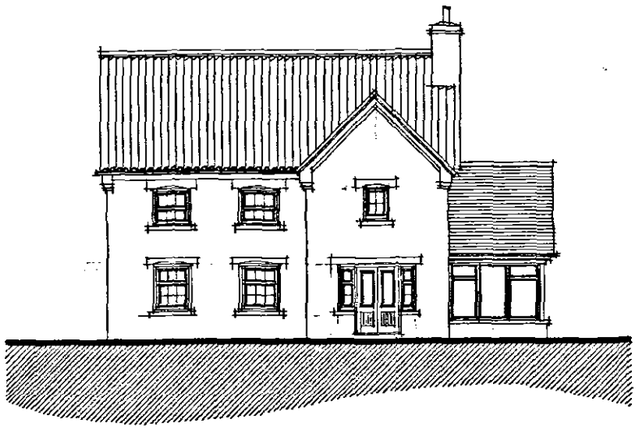


Rear Elevation

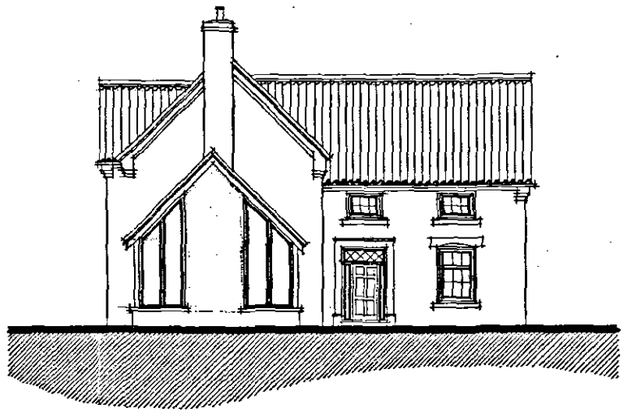


Side Elevation

SCALE 0 1 2 3 4 5M

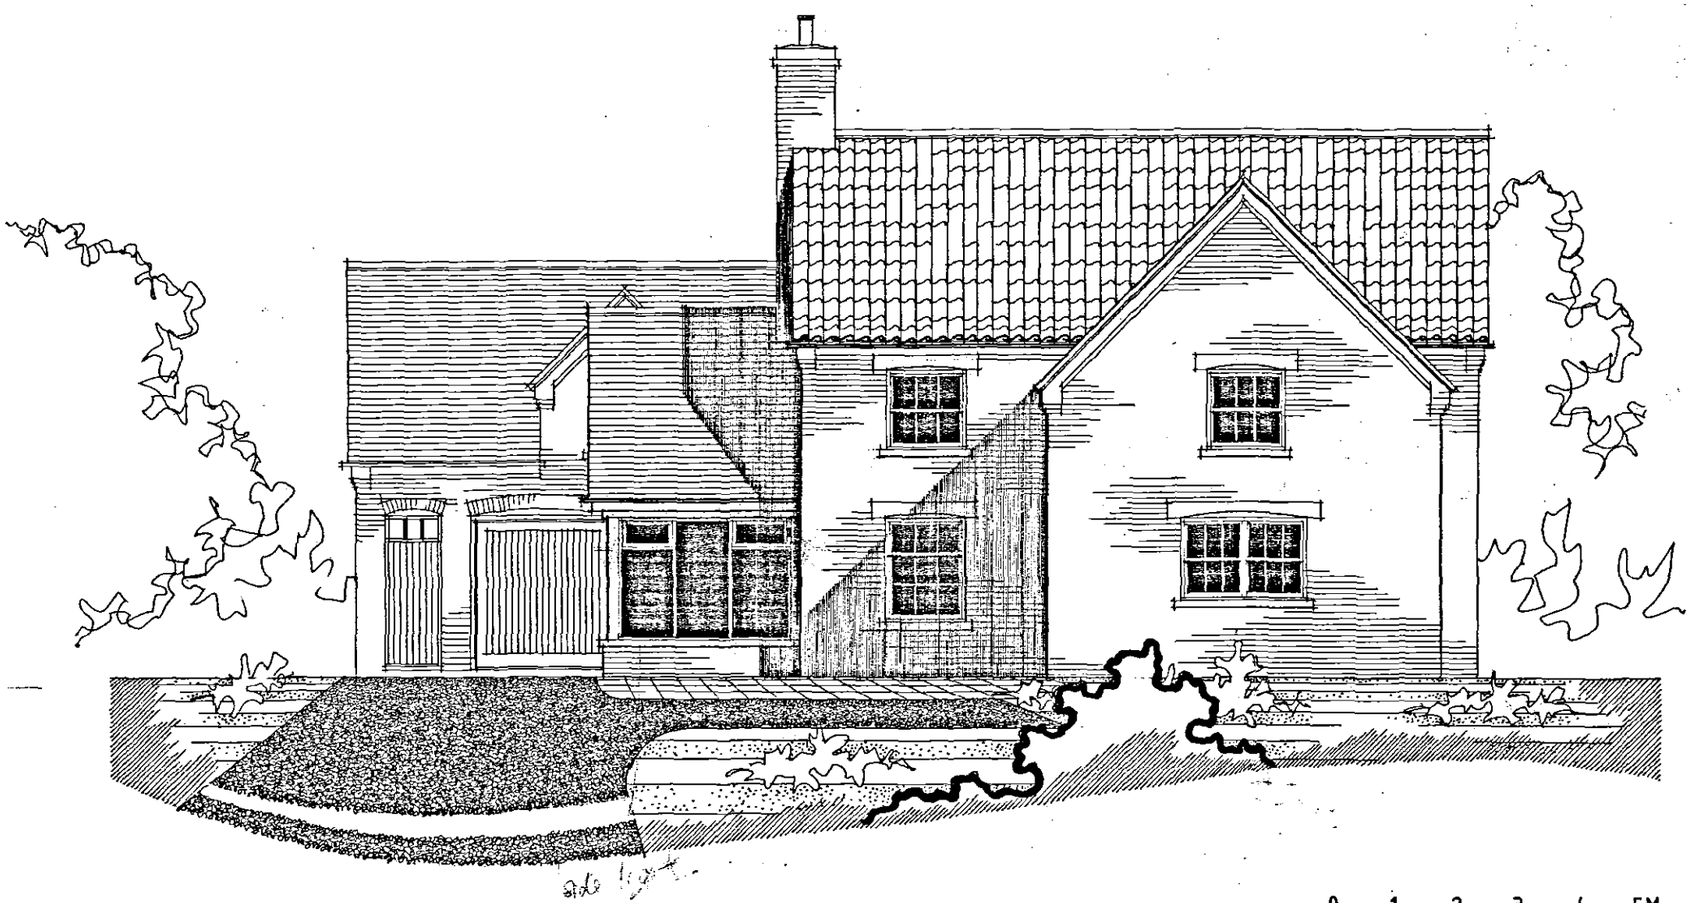

Plot 4 Front Elevation

SCALE 0 1 2 3 4 5M

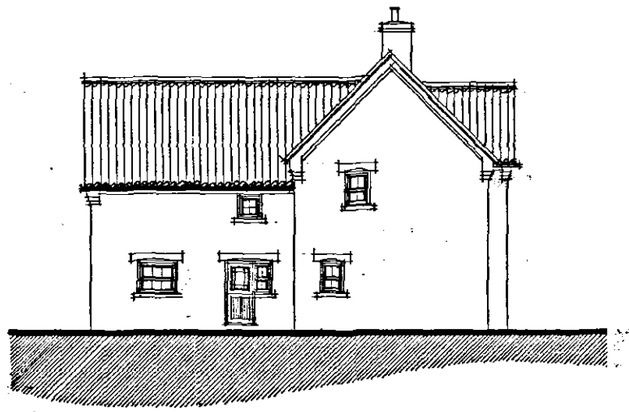

Side Elevation

FACING MATERIALS

Rosilite to main roof, plain tiles to conservatory
Facing bricks (type to be agreed)
Upvc windows
Stone cills & lintels

ETERMINE PLAN

JOHN HALTON DESIGN LTD
CHARTERED BUILDING CONSULTANCY
ARCHITECTURE

The Point Office Park, Weaver Road, Lincoln, LN6 3QN
Telephone 01522 686228 Email: hutondesign@btopenworld.com

date April 2004
drawn by LL checked JH

JH-1006-12

Plot 4 Elevations
Proposed Residential Development
Station Road, Donington
Nr Spalding Lincs

CHRYSALIS HOMES LTD

Contractor must check all dimensions on site. Discrepancies must be reported immediately to the office before proceeding. ©Copyright reserved