



Rear Elevation

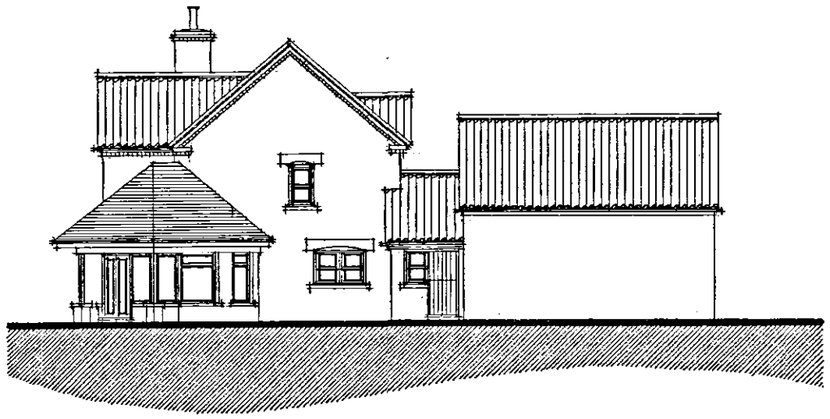


Side Elevation

SCALE 0 1 2 3 4 5M

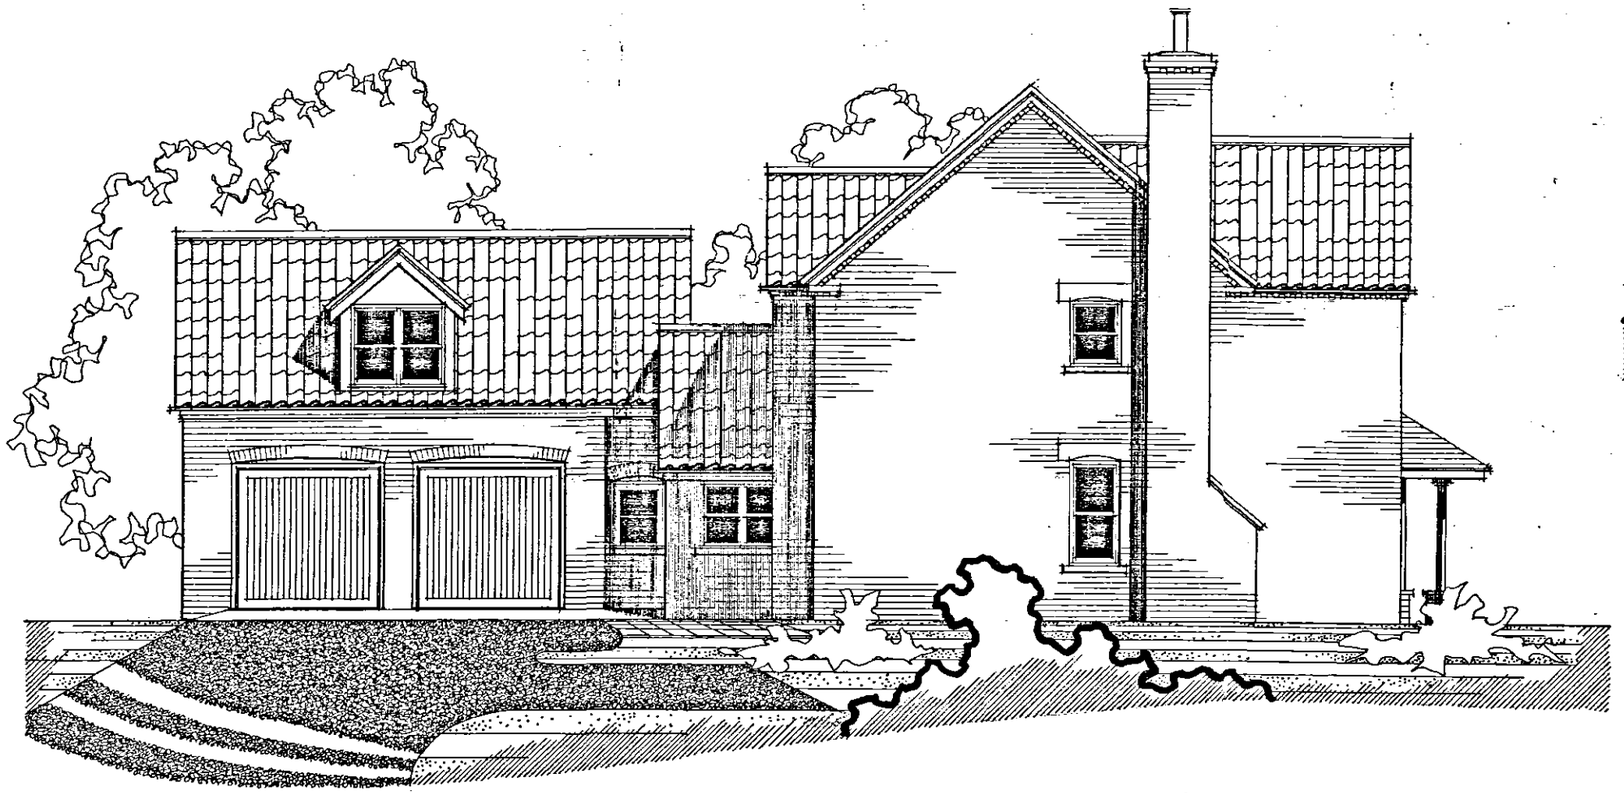

Plot 5 Front Elevation

SCALE 0 1 2 3 4 5M

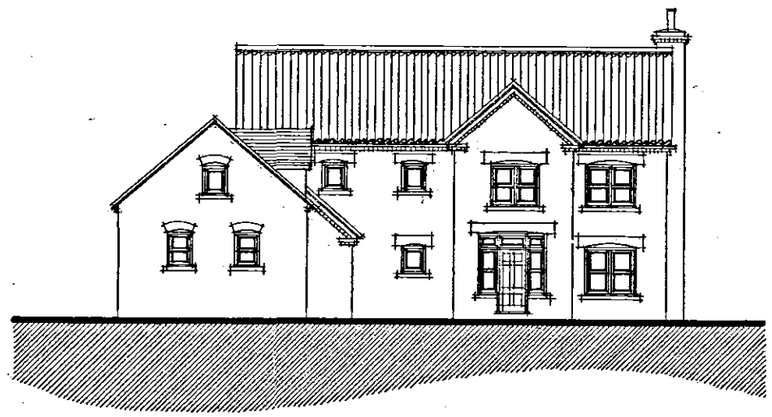

Side Elevation

FACING MATERIALS

Pantile to main roof, plain tiles to dormer & conservatory
Facing bricks (type to be agreed)
Upvc windows
Stone cills & lintels

TERMINAL PLAN

JOHN HALTON DESIGN LTD
CHARTERED BUILDING CONSULTANCY
ARCHITECTURE
The Police Office Pratt Weaver Road Lincoln LN6 3QN
Telfax: 01522 682388 Email: johnhalton@btopenworld.com

date April 2004
drawn by LL checked JH
drawing number JH-1006-13

title
Plot 5 Elevations
Proposed Residential Development
Station Road, Donington
Nr Spalding Lincs

CHRYSALIS HOMES LTD

Contractor must check all dimensions on site. Discrepancies must be reported immediately to the office before proceeding.
© Copyright Reserved