


plot 6

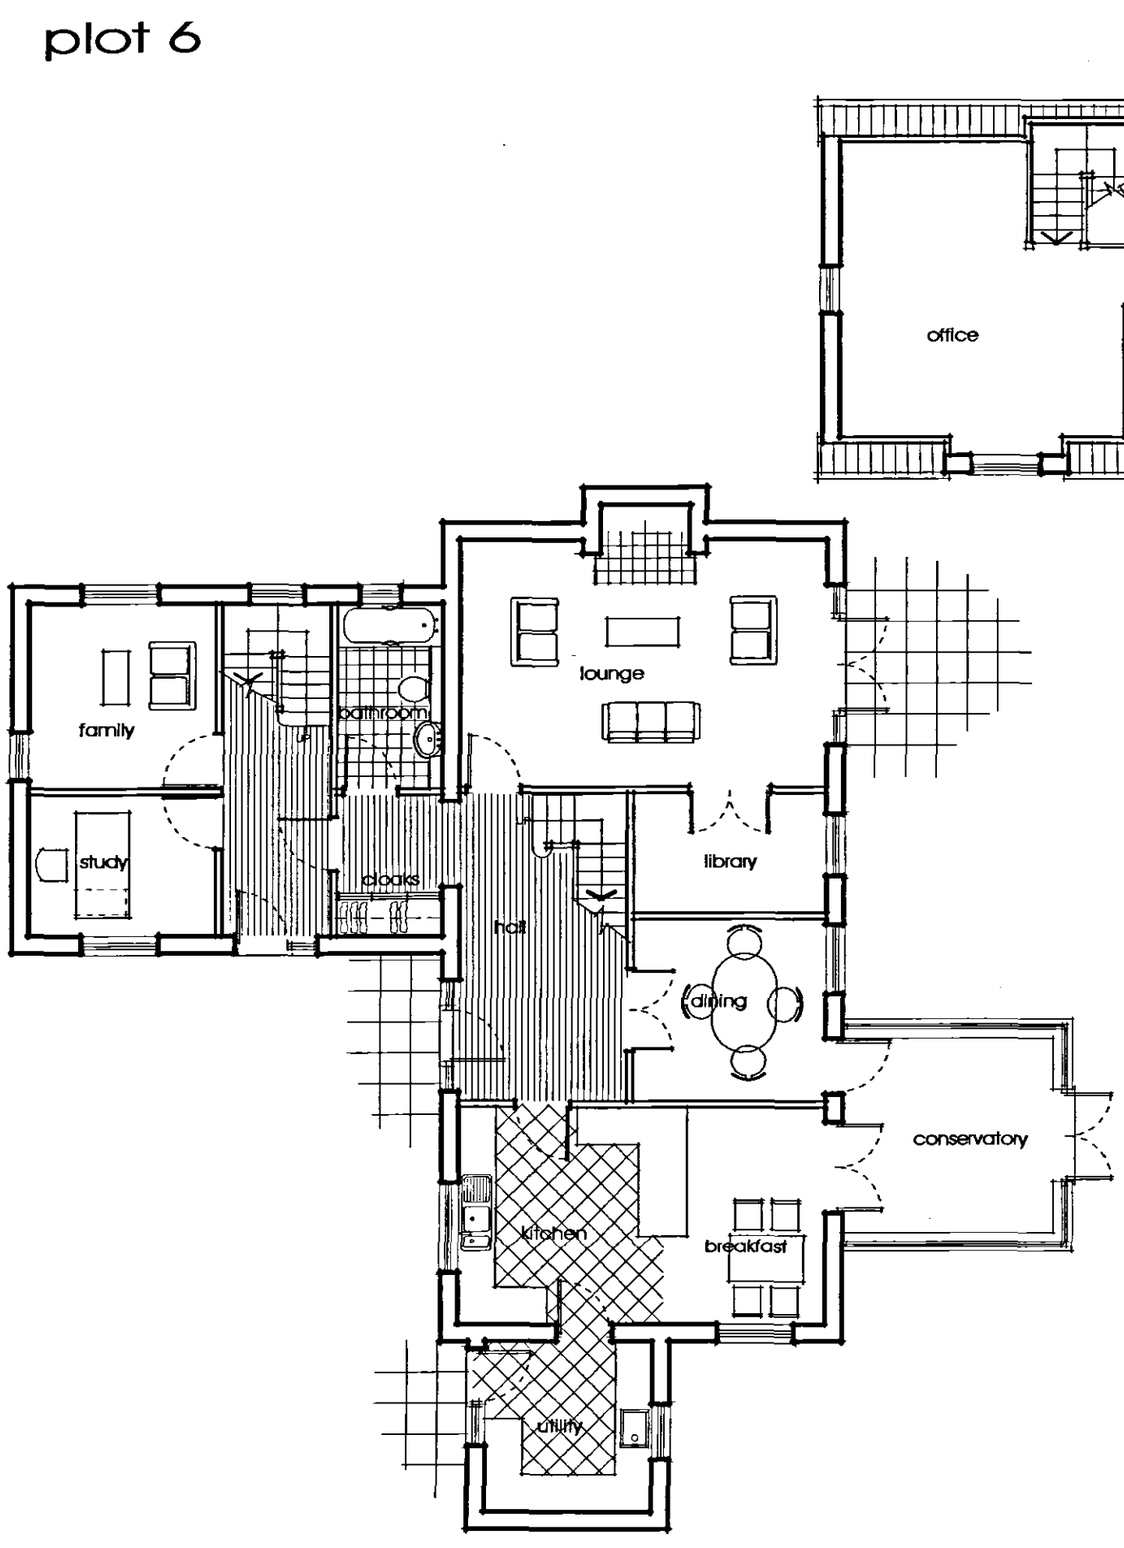

Ground Floor Plan

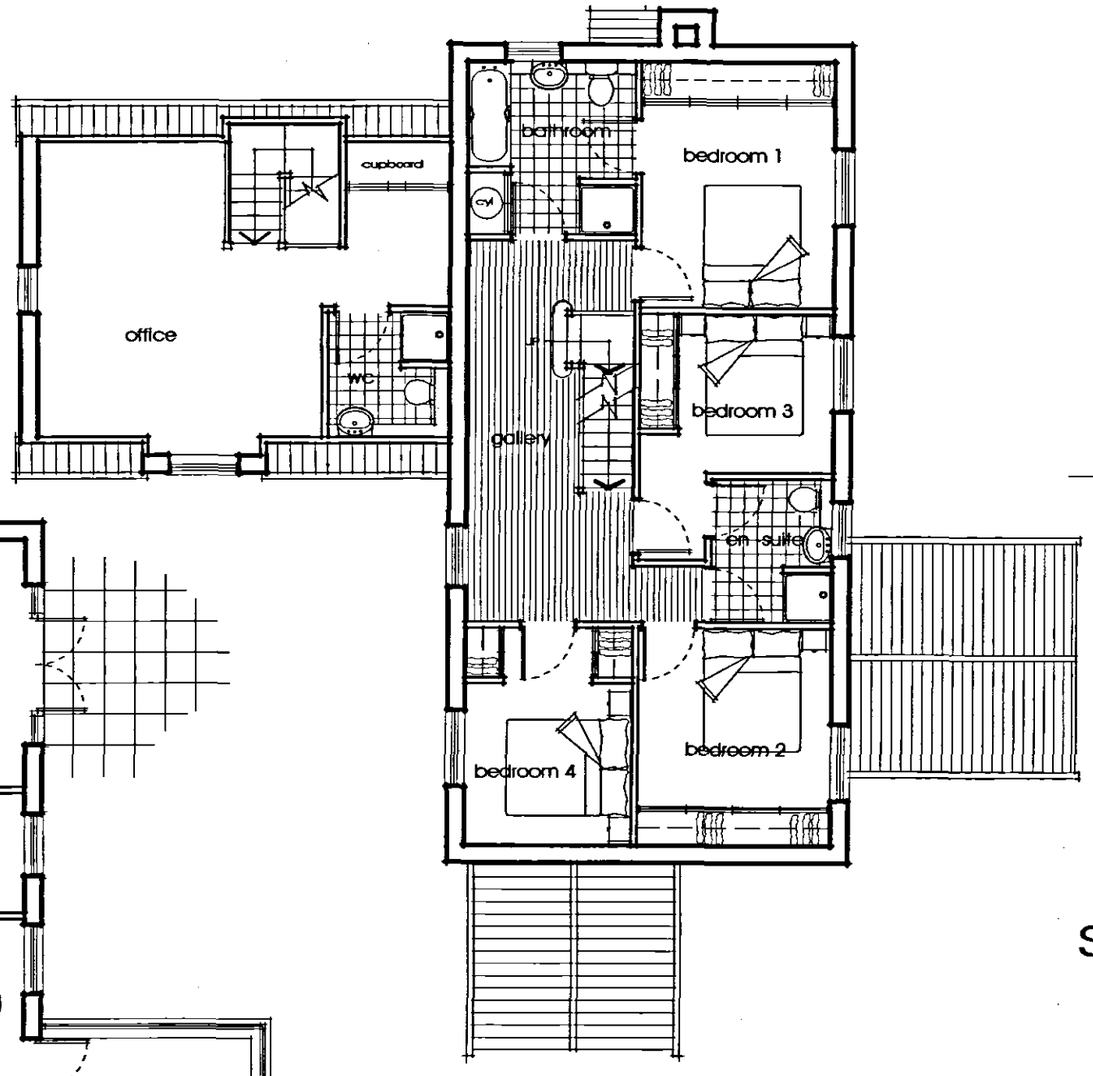

First Floor Plan

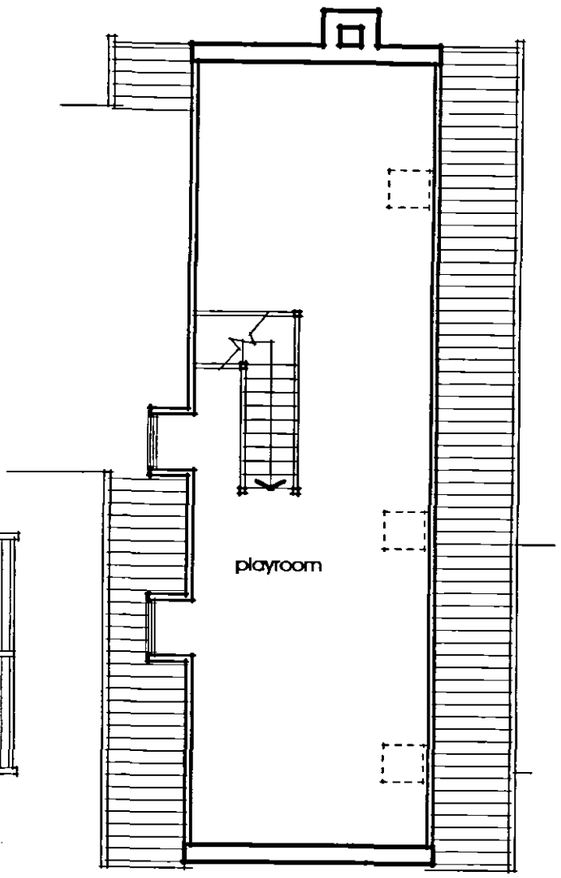

Second Floor Plan

DETERMINED PLAN

JOHN HALTON DESIGN LTD
CHARTERED BUILDING CONSULTANCY
ARCHITECTURE

scale 1:100	date April 2004
drawn by KC	checked JH

drawing number JH-1006-07

title
Plot 6
Proposed Residential Development
Station Road
Donington
Nr Spalding Lincs
CHRYSALIS HOMES LTD

Contractor must check all dimensions on site. Discrepancies must be reported immediately to the office before proceeding.