

**plot 3**

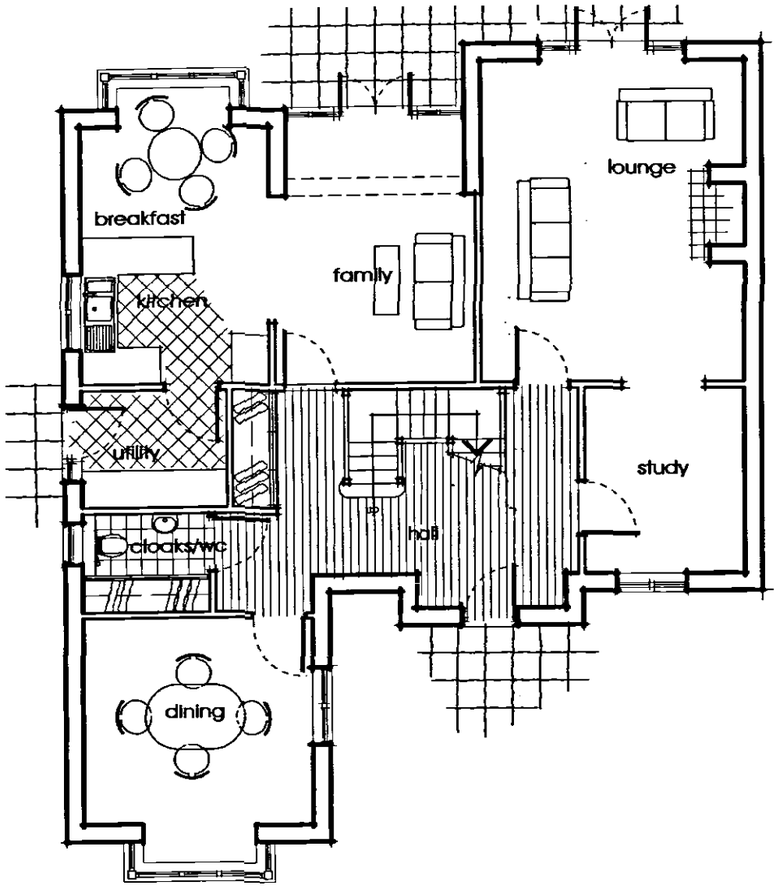



Ground Floor Plan

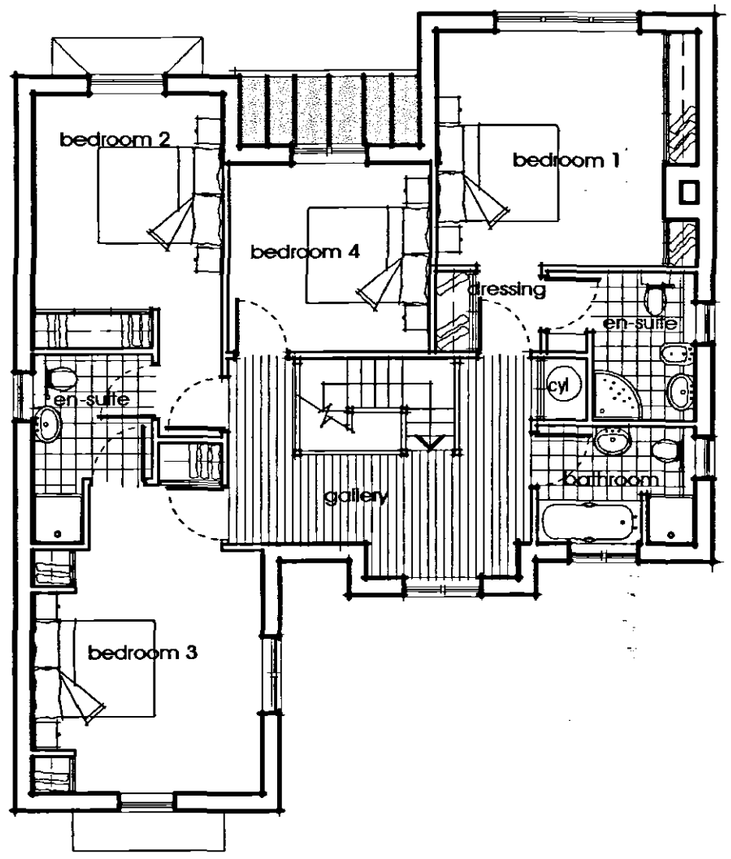



First Floor Plan

DETERMINED PLAN

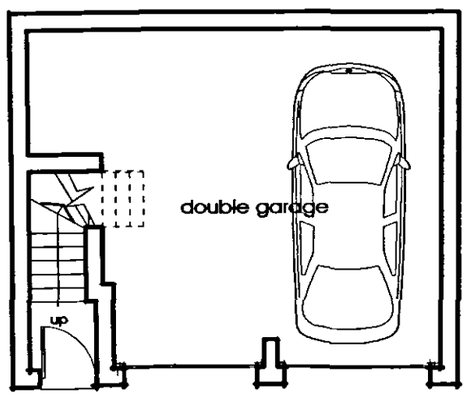


Garage floor Plan

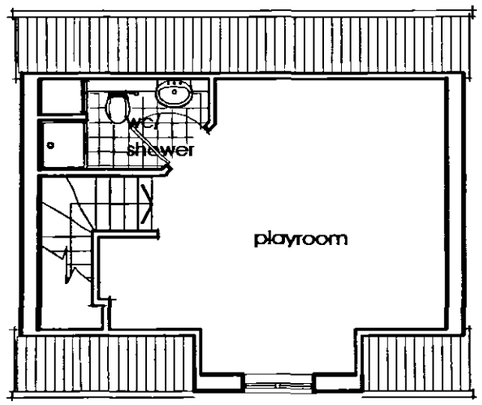


Garage First Floor Plan

JOHN HALTON DESIGN LTD
CHARTERED BUILDING CONSULTANCY
ARCHITECTURE
The Post Office Park Wigmore Road Lincoln LN5 9QH
Tel/Fax: 01522 682088 E-mail: halton@jhdesigns.com

| | |
|---|---|
| scale 1:100 | date April 2004 |
| drawn by MC | checked JH |

drawing number JH-1006-04

Plot 3
Proposed Residential Development
Station Road, Donington
Nr Spalding Lincs

CHRYSALIS HOMES LTD

Contractor must check all dimensions on site. Discrepancies must be reported immediately to the office before proceeding. ©Copyright Reserved