

plot 1

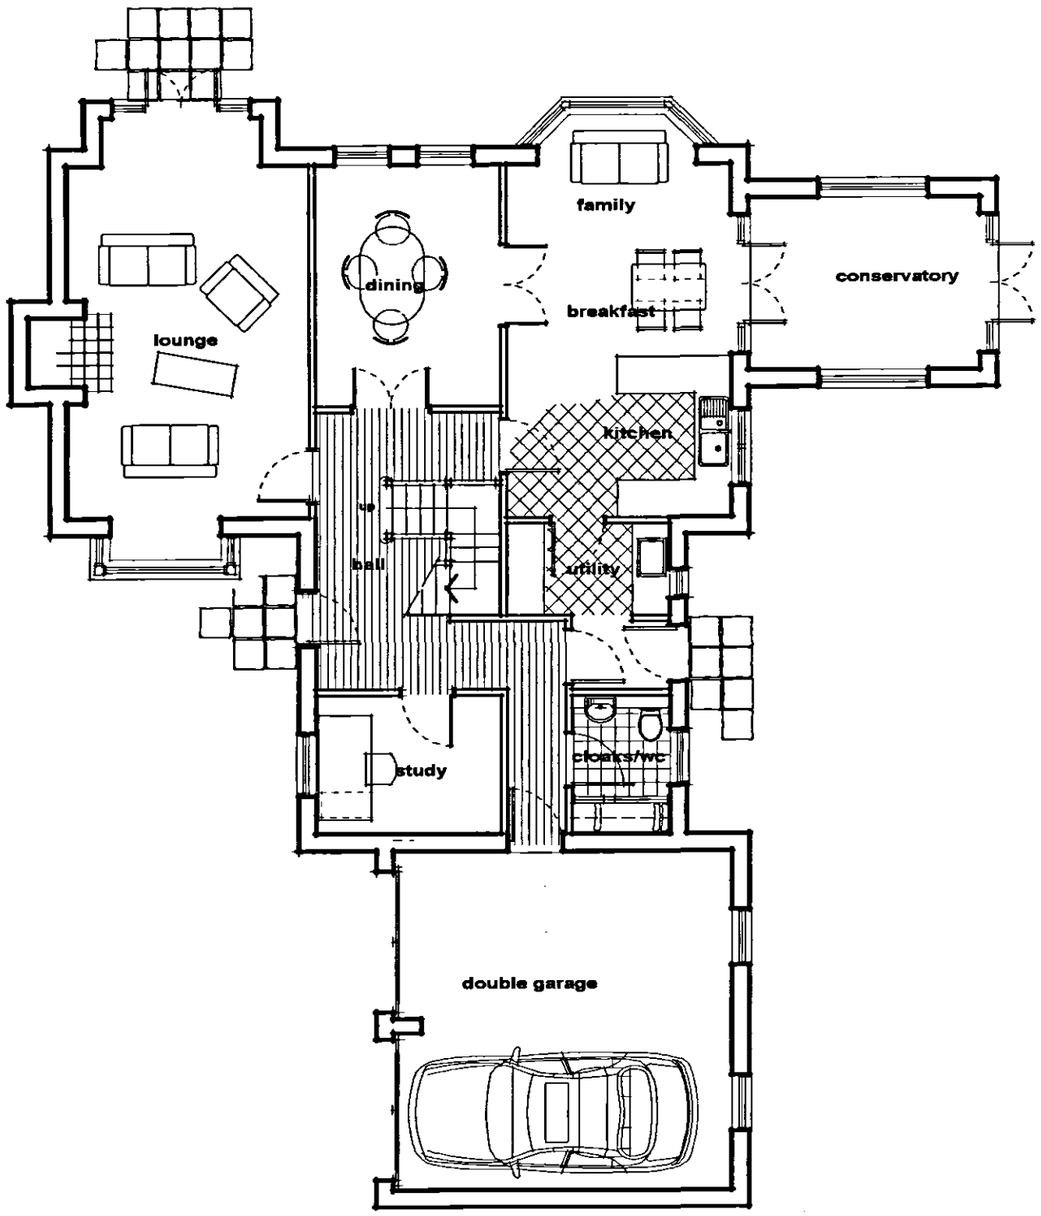

Ground Floor Plan

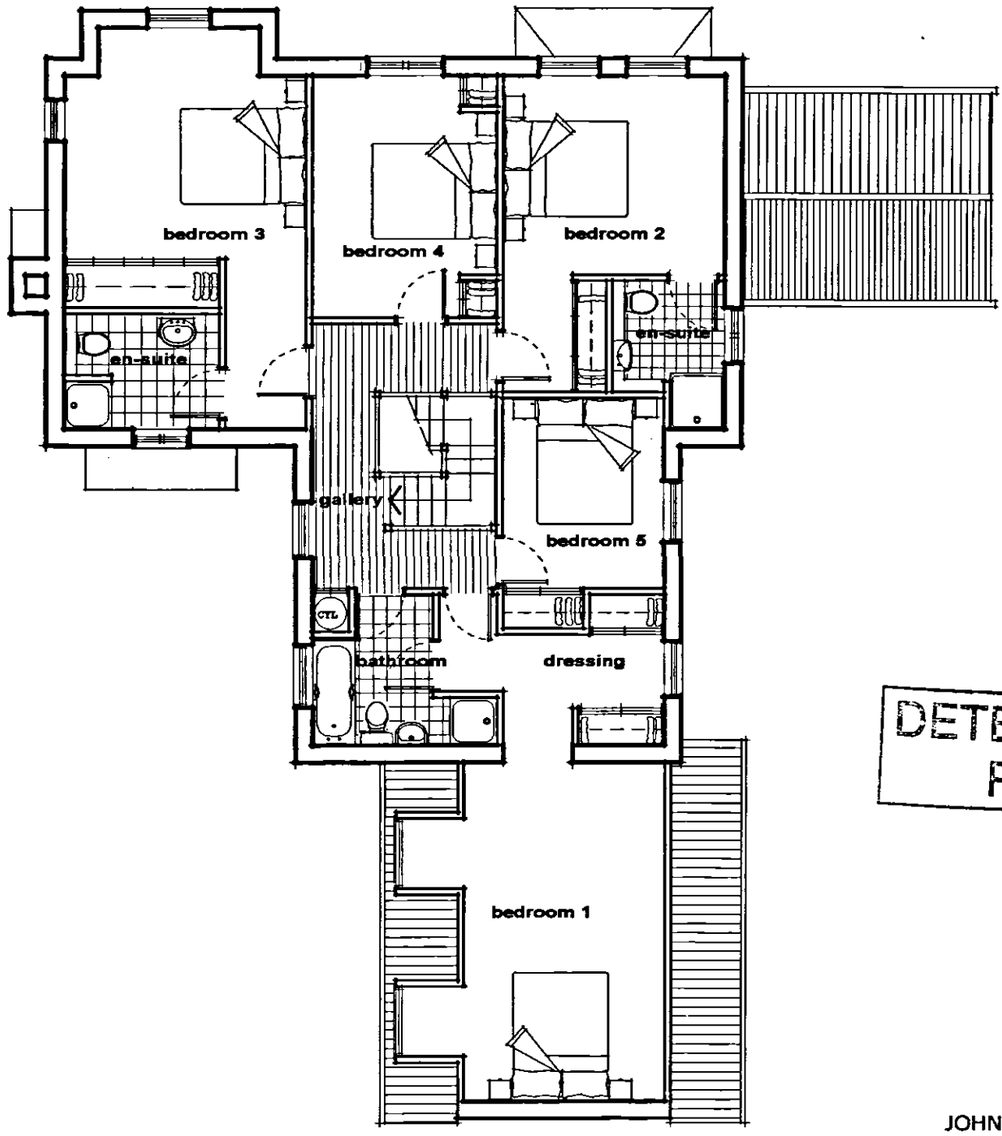

First Floor Plan

DETERMINED PLAN

JOHN HALTON DESIGN LTD
CHARTERED BUILDING CONSULTANCY
ARCHITECTURE
The Point Office Park Weaver Road Lincoln LN6 3QN
Tel/Fax: 01522 682288 Email: jhdlincoln@btopenworld.com

scale 1:100	date April 2004
drawn by KC	checked jh

JH-1006-02

Plot 1
Proposed Residential Development
Station Road, Donington
Nr Spalding Lincs

CHRYSALIS HOMES LTD

Contractor must check all dimensions on site.
Any discrepancies must be reported immediately to the office before proceeding.
©Copyright Reserved