



Side Elevation

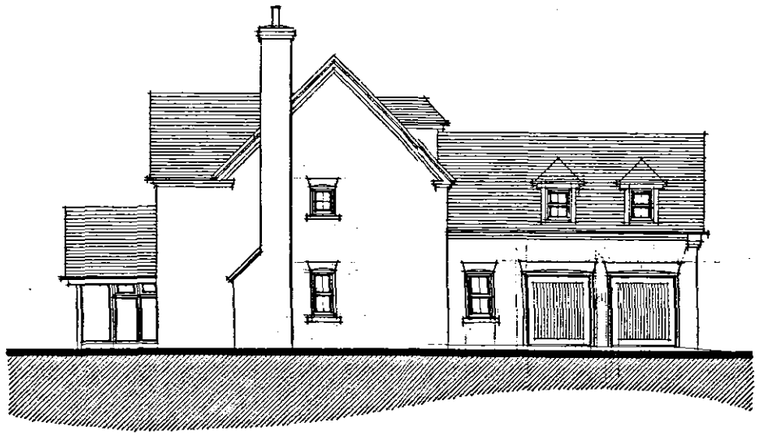

Side Elevation



Rear Elevation

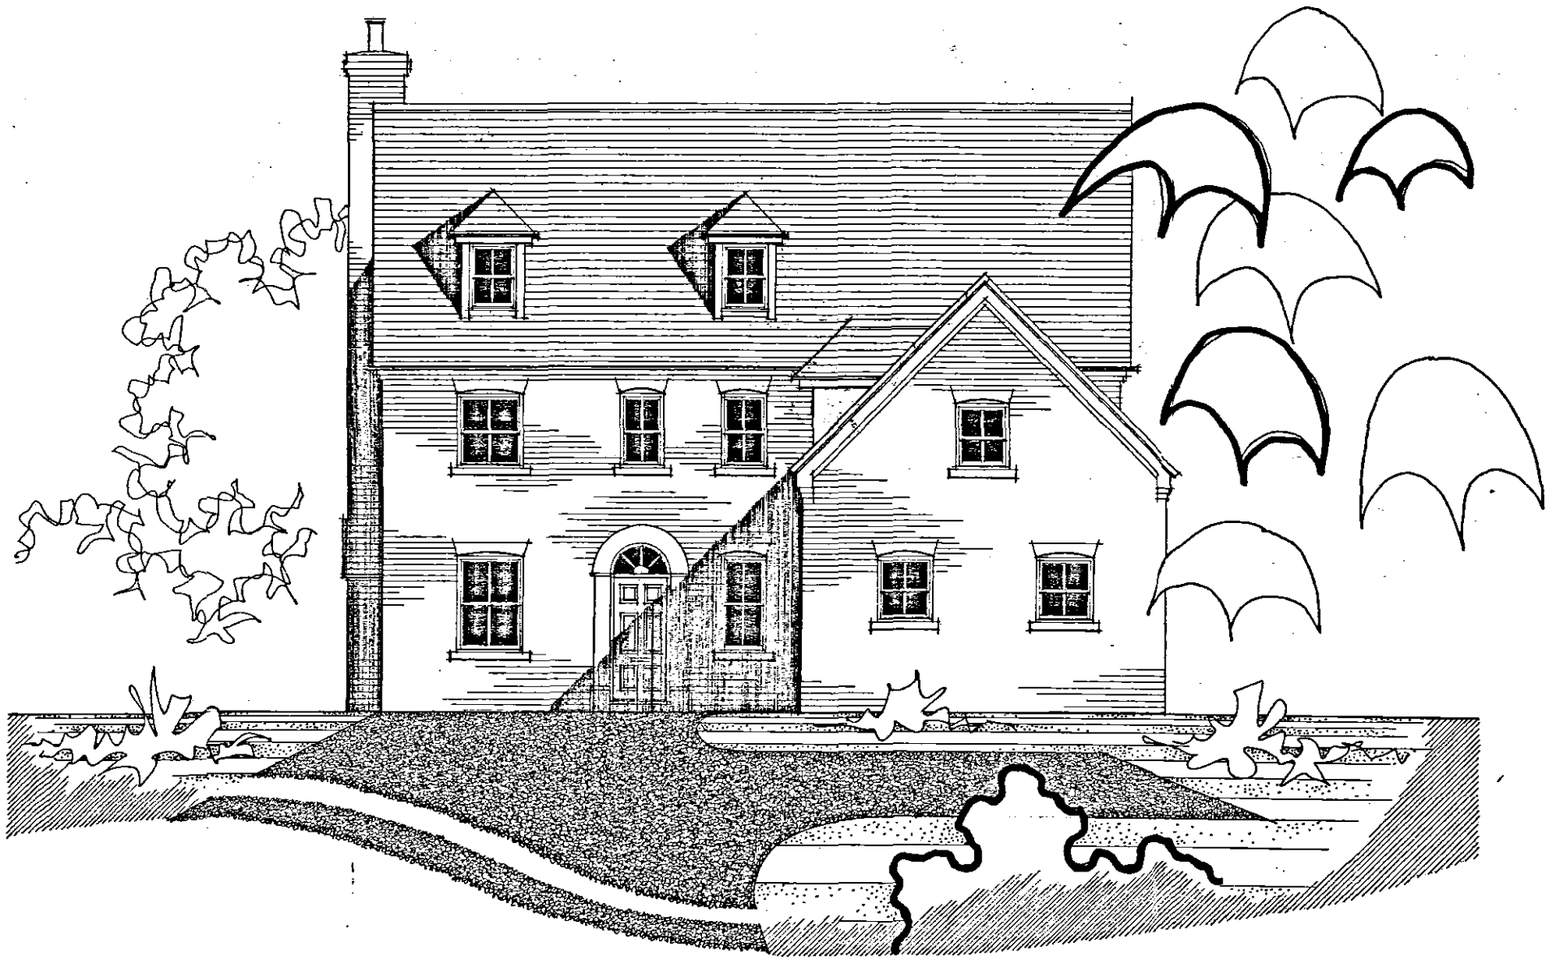

Plot 7 Front Elevation

SCALE 0 1 2 3 4 5M

SCALE 0 1 2 3 4 5M

FACING MATERIALS

20/20 plain tiles to main roof & dormers
Facing bricks (type to be agreed)
Upvc windows
Stone cills & lintels

DETEN
P

JOHN HALTON DESIGN LTD
CHARTERED BUILDING CONSULTANCY
ARCHITECTURE

The Point Office Park Weaver Road Lincoln LN6 3QN
Tel/Fax: 01522 882288 Email: halton.design@btopenworld.com

date April 2004
drawn by LL checked JH

drawing number JH-1006-15

title
Plot 7 Elevations
Proposed Residential Development
Station Road, Donington
Nr Spalding Lincs

CHRYSALIS HOMES LTD

Contractor must check all dimensions on site.
Discrepancies must be reported immediately to the office before proceeding.
©Copyright Reserved