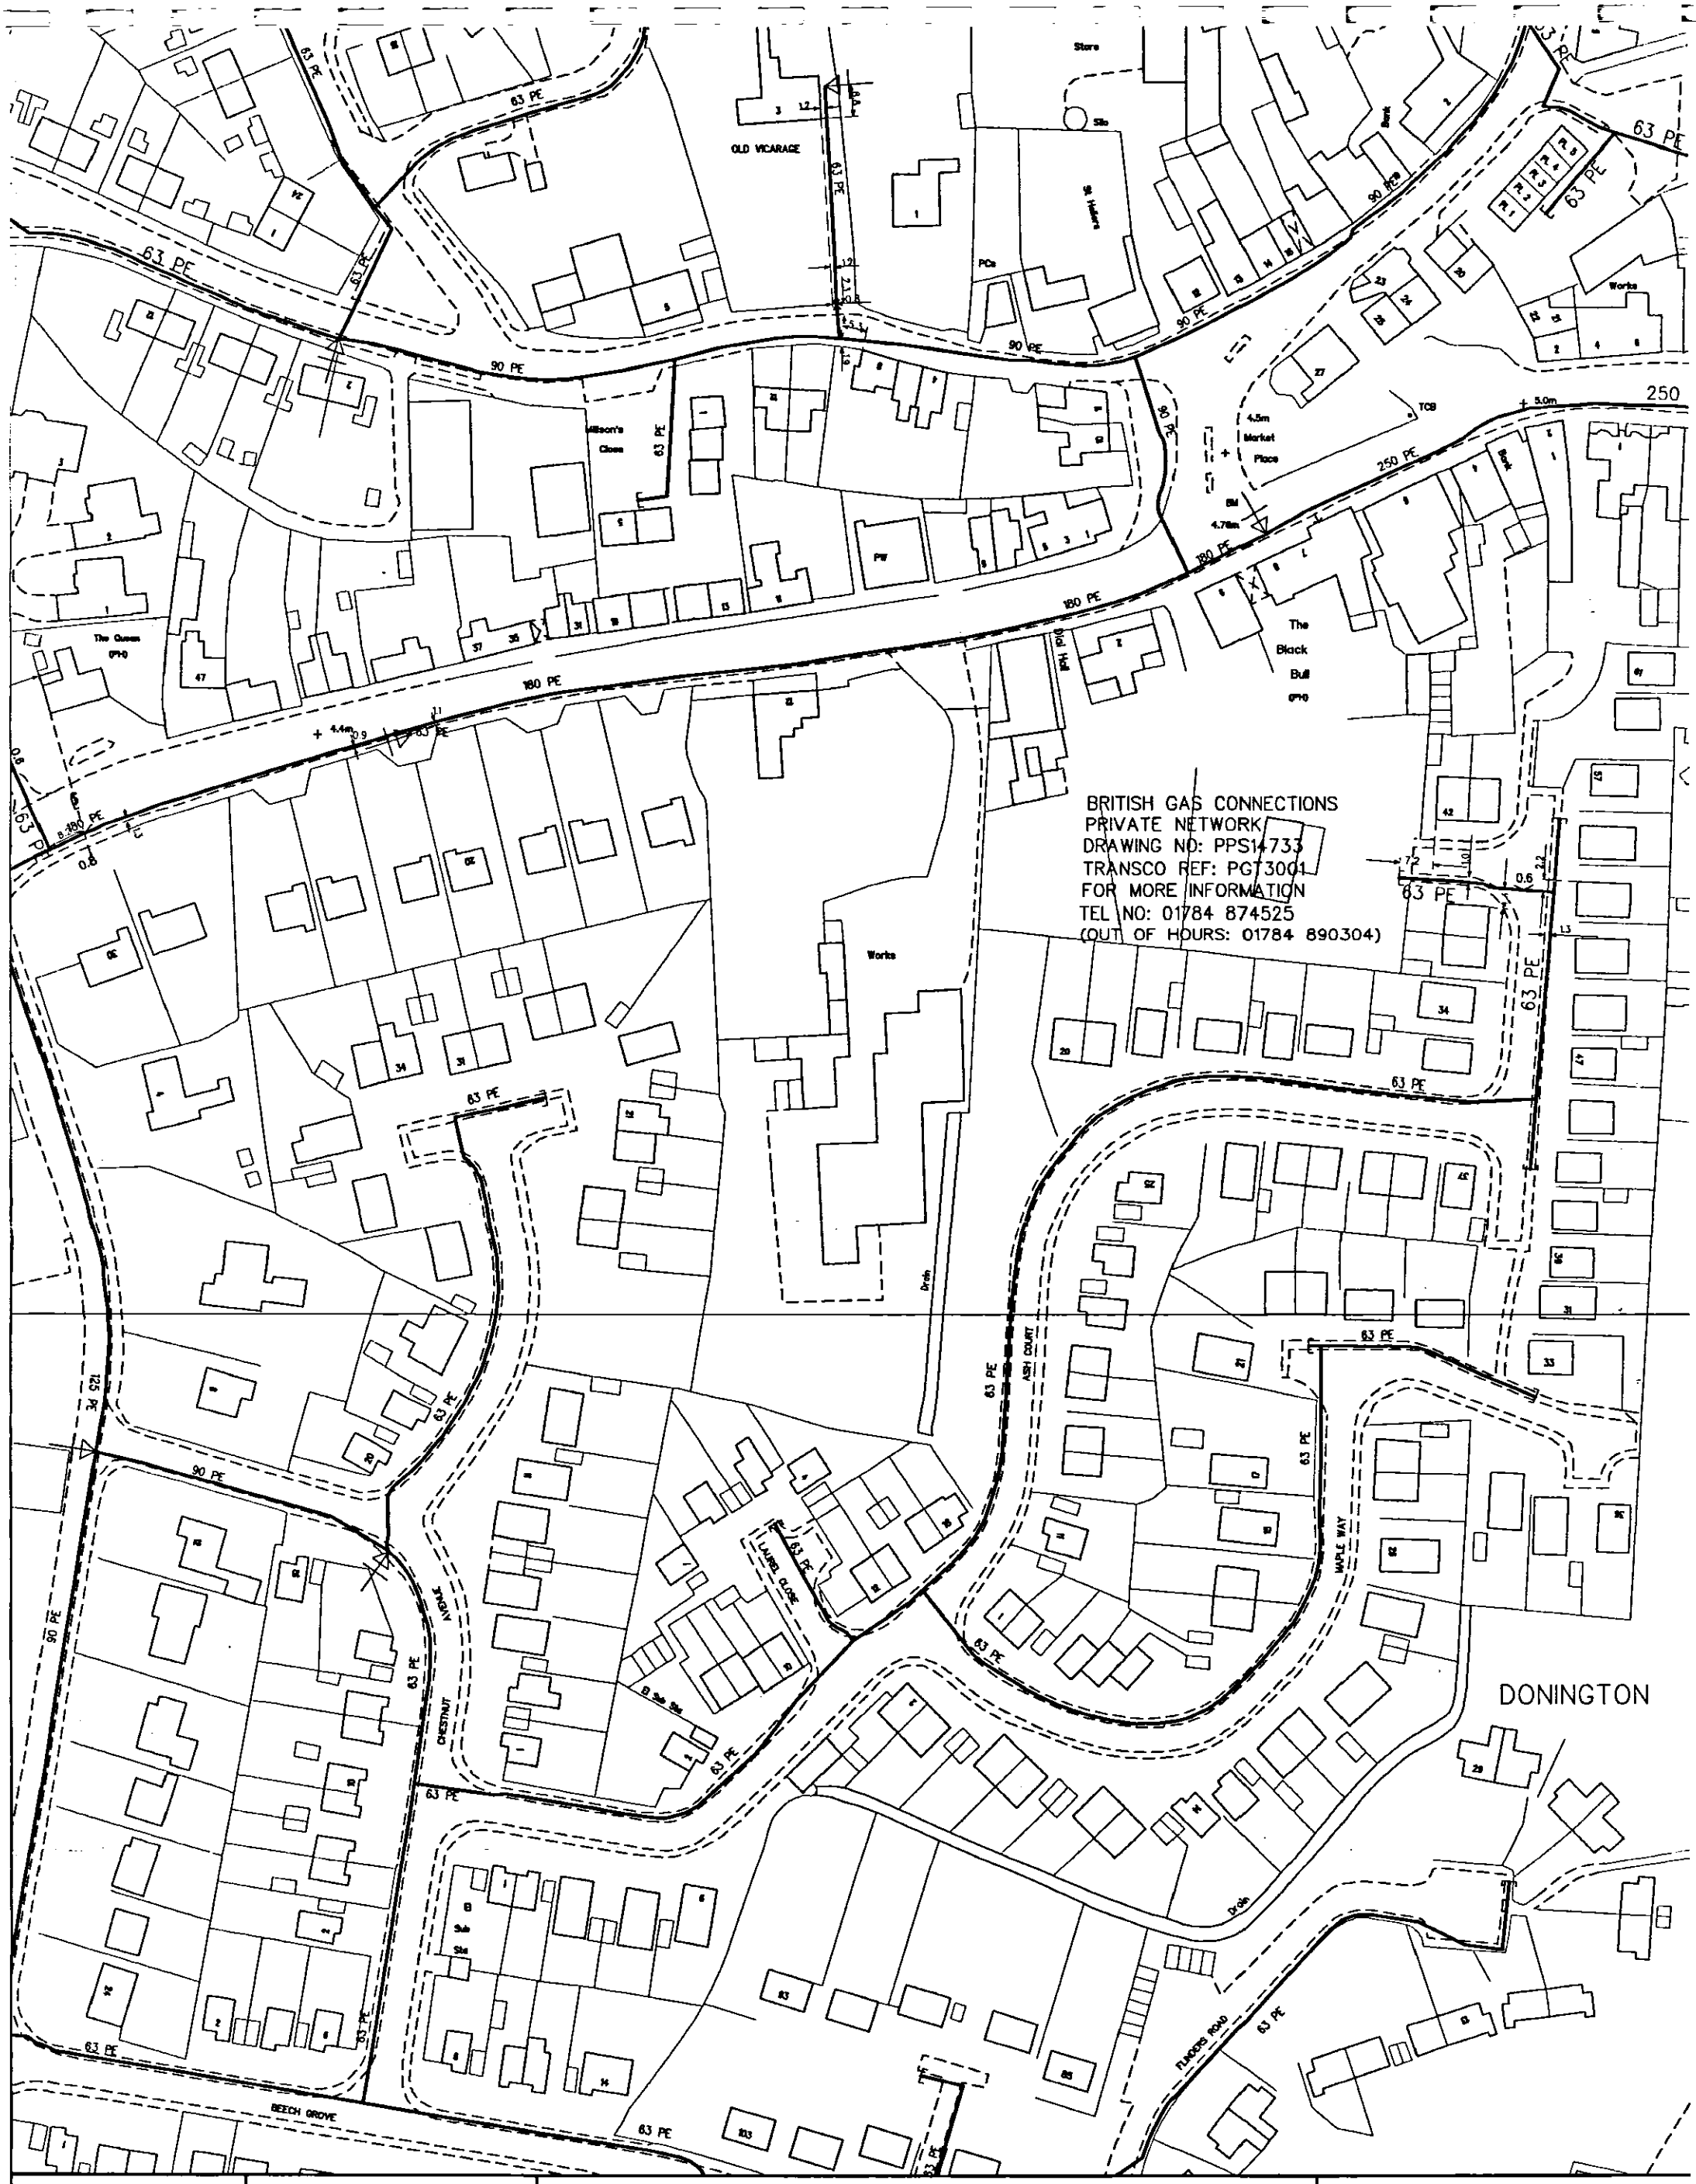


BRITISH GAS CONNECTIONS
PRIVATE NETWORK
DRAWING NO: PPS14733
TRANSCO REF: PGT3001
FOR MORE INFORMATION
TEL NO: 01784 874525
(OUT OF HOURS: 01784 890304)

SCALE: 1 : 1250	
USER ID: tww01	
DATE: 05/01/2004	
NRSWA RESPONSE	
GRID REFERENCE : 520724, 335547, TF2035	

LP MAINS
MP MAINS
IP MAINS
LHP MAINS
NHP MAINS

0m 50m

Approximate scale 1 : 1250 printed on A3 Colour Portrait

Some examples of Plant Items:
Valve, Depth of Cover, Syphon, Diameter Change, Material Change

This plan shows only those pipes owned by Transco plc in its role as a Licensed Gas Transporter (GT). Gas pipes owned by other GTs and also privately owned may be present in this area. Information with regard to such pipes should be obtained from the owners. The information shown on this plan is given without obligation, or warranty, the accuracy thereof cannot be guaranteed. Service pipes, valves, syphons, stub connections, etc., are not shown but their presence should be anticipated. No liability of any kind whatsoever is accepted by Transco plc, its agents or servants for any error or omission. Safe digging practices, in accordance with HS(G)47, must be used to verify and establish the actual position of mains, pipes, services and other apparatus on site before any mechanical plant is used. It is your responsibility to ensure that this information is provided to all persons (either direct labour or contractors) working for you on or near gas apparatus. The information included on this plan should not be referred to beyond a period of 28 days from the date of issue.

Desktop MAPS Version 4.0.1

Transco

Peterborough

This plan is reproduced from or based on the OS map by Transco plc, with the sanction of the controller of HM Stationery Office. Crown Copyright Reserved.