
© Rick Smith Design 2025

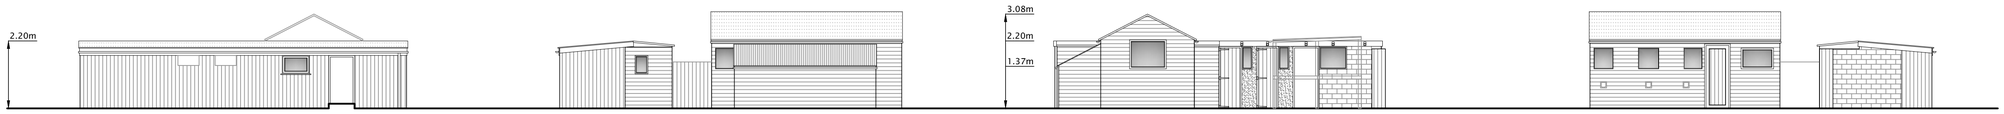

Front (North)


Side (West)

Rear (South)

Side (East)

Existing Elevations (scale 1:100)

Scale Bar
0.0m 2.0m 5.0m

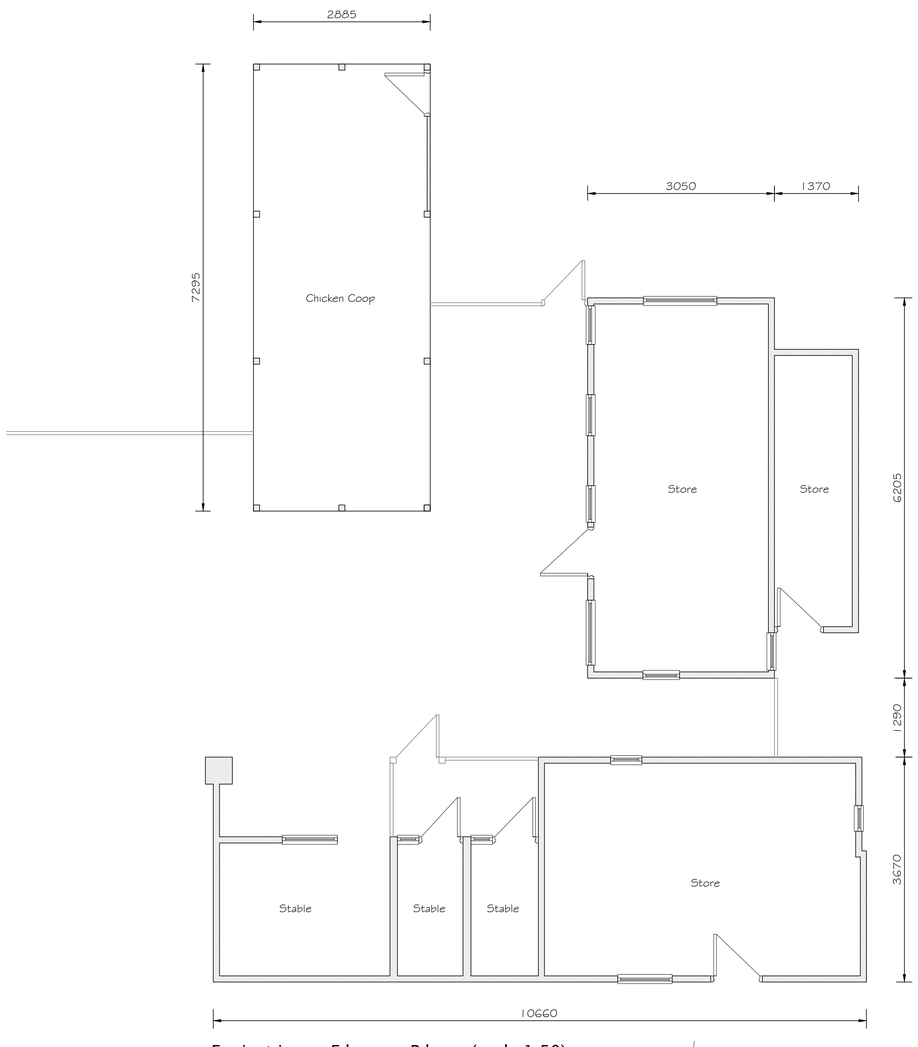


Existing Floor Plan (scale 1:50)

Scale Bar
0.0m 1.0m 2.0m 3.0m 4.0m 5.0m



Existing Roof Plan (scale 1:100)

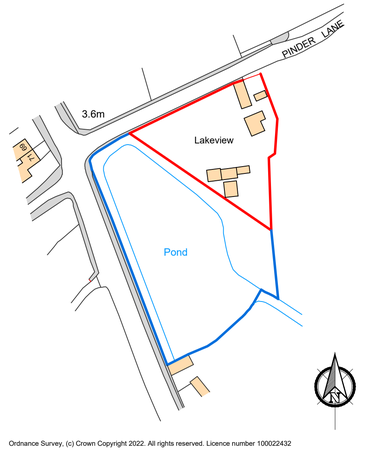

Ordnance Survey, (c) Crown Copyright 2022. All rights reserved. Licence number 100022432

Site Location Plan (scale 1:1250)

Scale Bar
0.0m 20.0m 40.0m 60.0m 80.0m 100.0m

Revision	Amendment	Date

Client

Project
Proposed Replacement Outbuilding
Lake View, Pinder Lane
Donington
Lincolnshire

Drg Title
Existing Plans and Elevations

Drg No.
253579-01

Scale
1:50
1:100

Date
06/25

Rick Smith Design
Architectural Design Consultancy
Ardent House, 18 Eastgate
Sleaford, Lincolnshire NG34 7DP
Tel: 01529 414363 or 07786 838788
e-mail: rick@ricksmithdesign.com