
© Rick Smith Design 2025

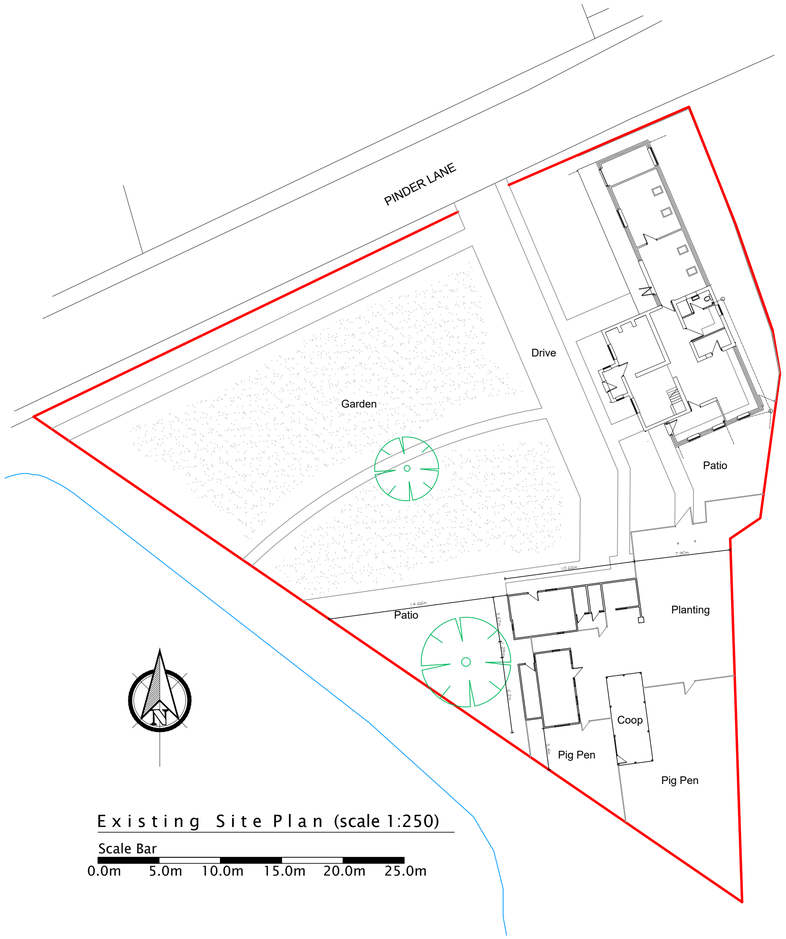

Existing Site Plan (scale 1:250)

Scale Bar
0.0m 5.0m 10.0m 15.0m 20.0m 25.0m









Existing Visuals (n.t.s)







Existing Visuals (n.t.s)

Revision	Amendment	Date

Client

Project
Proposed Replacement Outbuilding
Lake View, Pinder Lane
Donington
Lincolnshire

Drg Title
Existing Site Plans & Visuals

Drg No. 253579-02

Scale 1:250

Date 06/25

Rick Smith Design
Architectural Design Consultancy
Ardent House, 18 Eastgate
Sleaford, Lincolnshire NG34 7DP
Tel: 01529 414363 or 07786 838788
e-mail: rick@ricksmithdesign.com