PROPOSED EXTENSION TO WOODLANDS

All dimensions must be checked on site.
Written dimensions to take precedence.
The copyright of this drawing is the property of Templeman Associates Ltd




EXISTING FRONT ELEVATION SCALE 1:100




EXISTING REAR ELEVATION SCALE 1:100




EXISTING SIDE ELEVATION SCALE 1:100

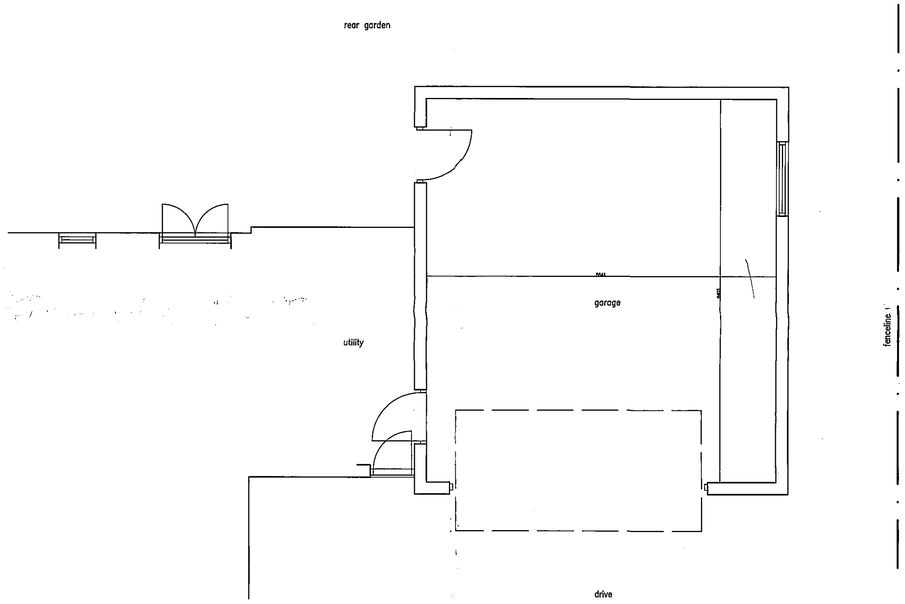

PART GROUND FLOOR PLAN SCALE 1:50

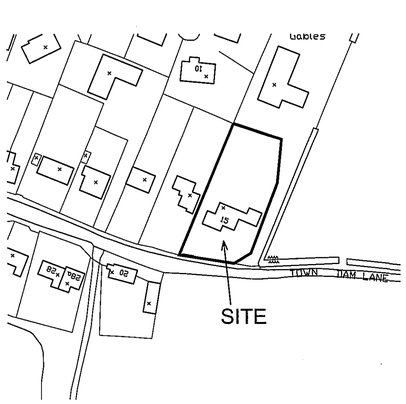

SITE LOCATION PLAN SCALE 1:1,250

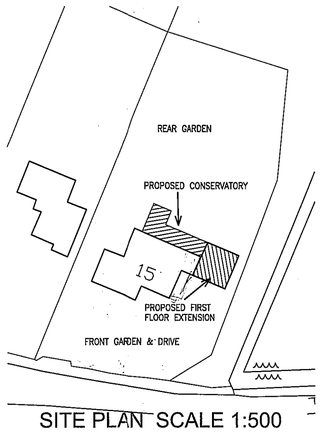

SITE PLAN SCALE 1:500

EXISTING PLANS & ELEVATIONS SCALE 1:50 & 1:100

SHDC
PLANNING & DEVELOPMENT
1 2 MAY 2006
Ref. 06/9166

Revisions	Date	Description
Amendments		

Templeman Associates
ARCHITECTURE BUILDING SURVEYING PROJECT MANAGEMENT MULTI DISCIPLINE DESIGN
RICS
Templeman Associates Ltd
Lilton House, Global Business Park,
Saville Road, Peterborough, PE3 7PR
Tel: (01733) 843380 Fax: (01733) 333976

Project Title: Proposed Extension to Woodlands 15 Town Dam Lane Donington	Drawing Title: Existing Elevations & plans
Works Request No.	Dwg No 2354–01
Drawn RG Date Apr 06	Project Status: Draft
Checked GECT Date Apr 06	Tender
Scale shown CAD Ref 2354–01	Construction / As Built