
PROPOSED EXTENSION TO WOODLANDS


All dimensions must be checked on site.
Written dimensions to take precedence.
The copyright of this drawing is the property of Templeman Associates Ltd




PROPOSED FRONT ELEVATION SCALE 1:100

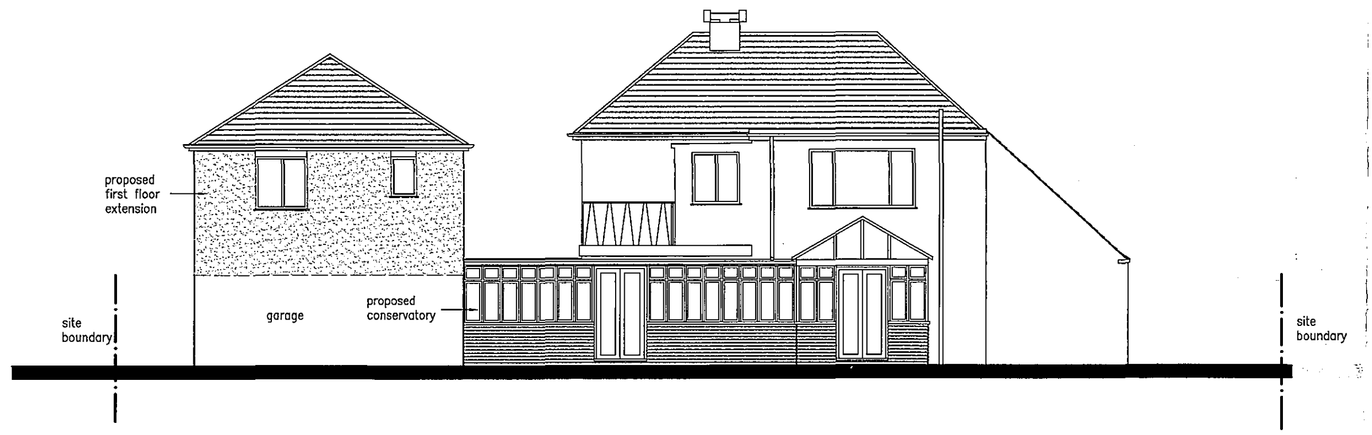


PROPOSED REAR ELEVATION SCALE 1:100

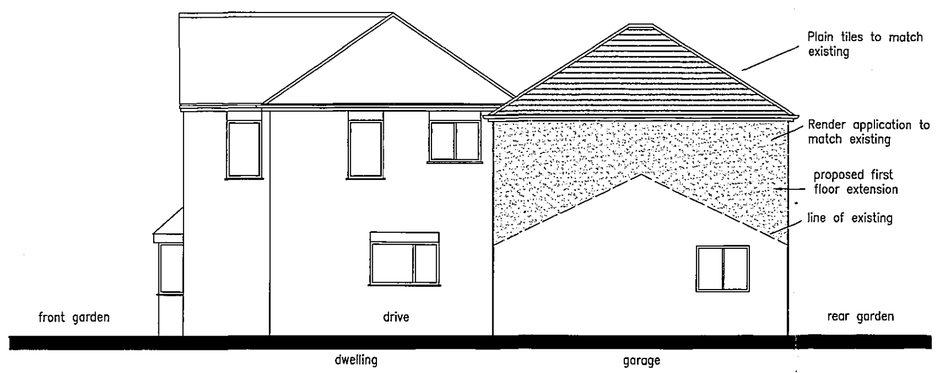


PROPOSED SIDE ELEVATION SCALE 1:100

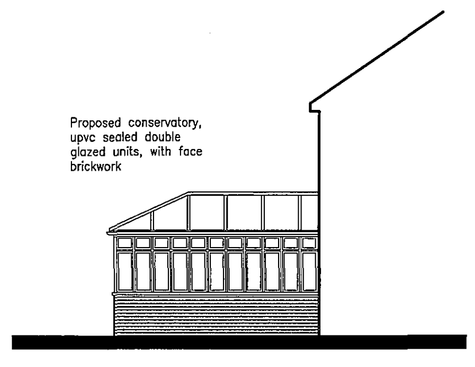

PROPOSED SIDE ELEVATION SCALE 1:100

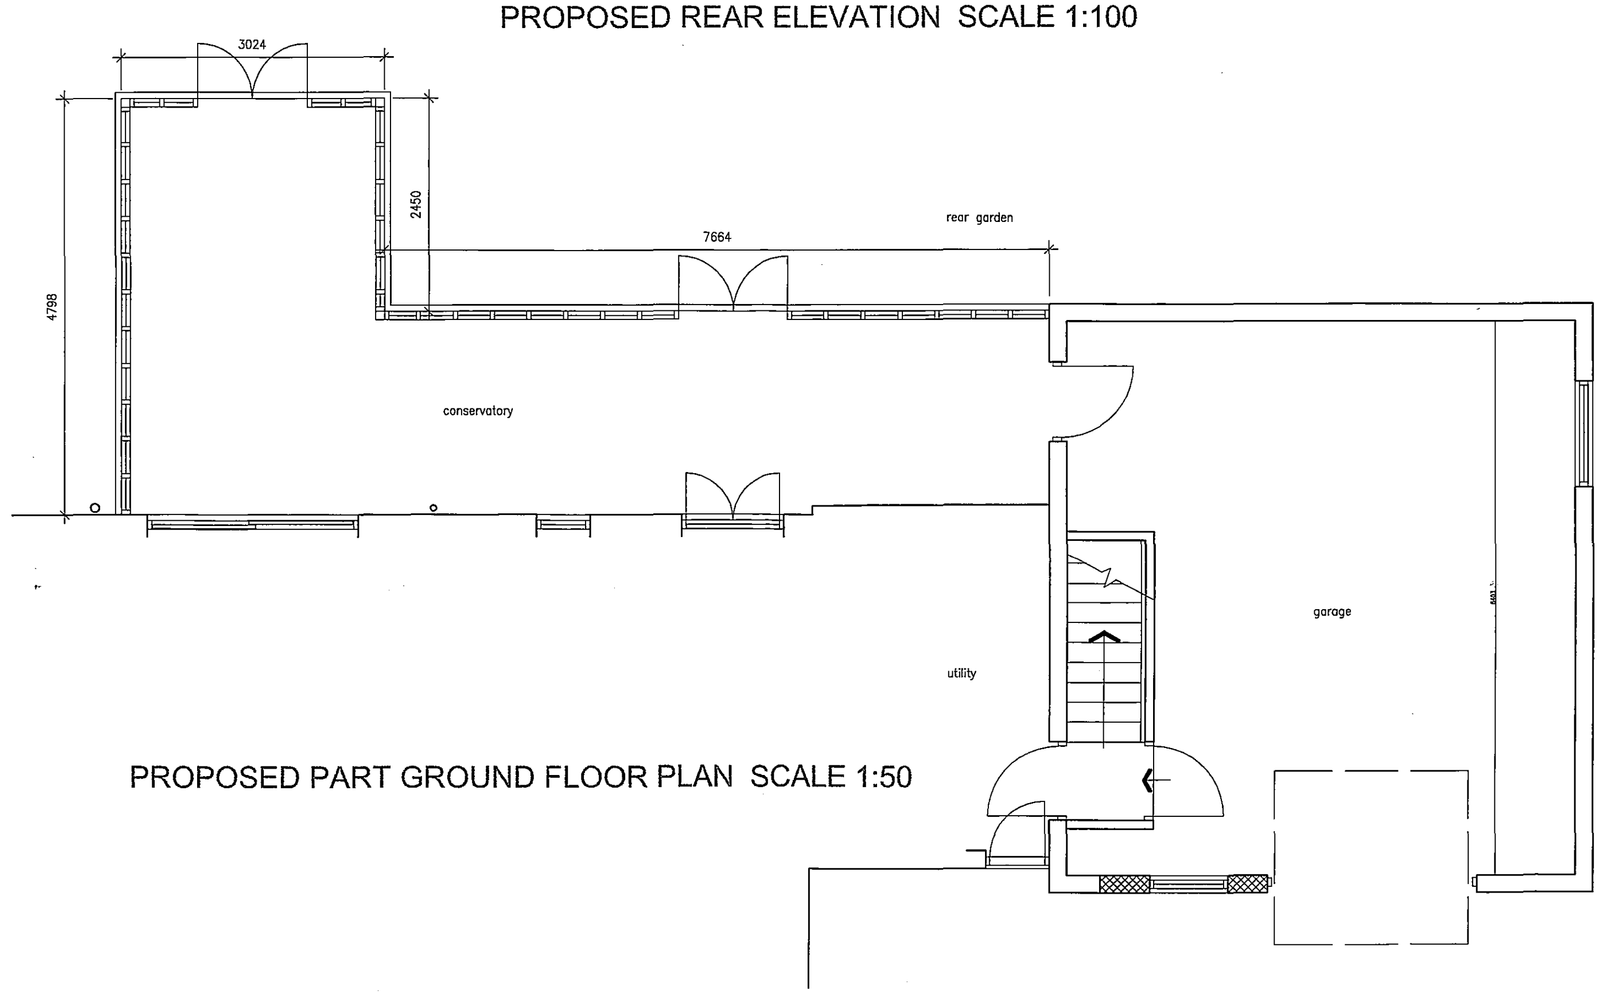

PROPOSED PART GROUND FLOOR PLAN SCALE 1:50

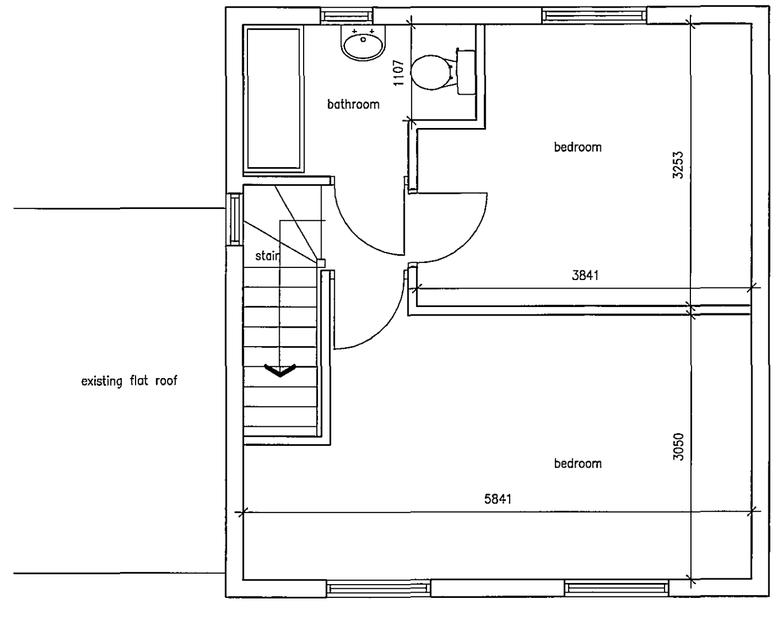

PROPOSED FIRST FLOOR PLAN SCALE 1:50

AMENDED PLAN
Ref. A1

SHDC
PLANNING & DEVELOPMENT
2 6 MAY 2006
Ref. 0669/06

DETERMINED PLAN

Revisions	Date	Description
A	May 06	Window to side elevation first floor omitted from plan
Amendments		

Templeman Associates
Templeman Associates Ltd
Litton House, Global Business Park,
Saville Road, Peterborough. PE3 7PR
Tel: (01733) 843380 Fax: (01733) 333976

Project Title: Proposed Extension to Woodlands 15 Town Dam Lane Donington	Drawing Title: Proposed Elevations & plans
Works Request No.	Dwg No 2354–02 rev A
Drawn RG Date Apr 06	Project Status: Draft
Checked GECT Date Apr 06	Tender
Scale shown CAD Ref 2354–01	Construction / As Built

PROPOSED PLANS & ELEVATIONS SCALE 1:50 & 1:100