

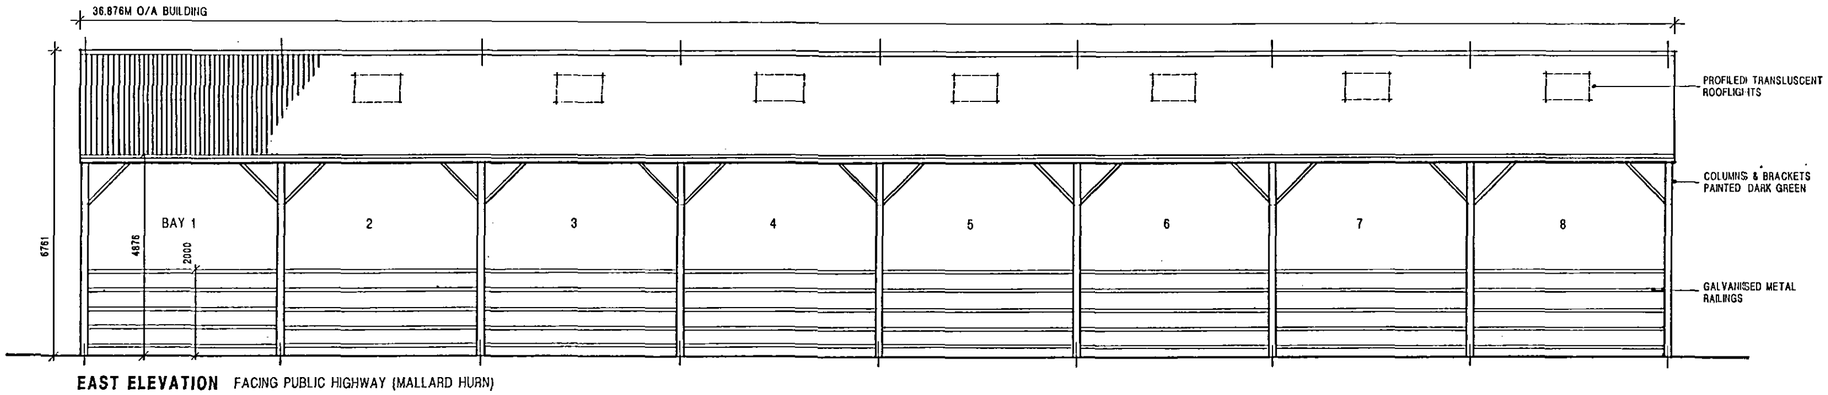



EAST ELEVATION FACING PUBLIC HIGHWAY (MALLARD HURN)

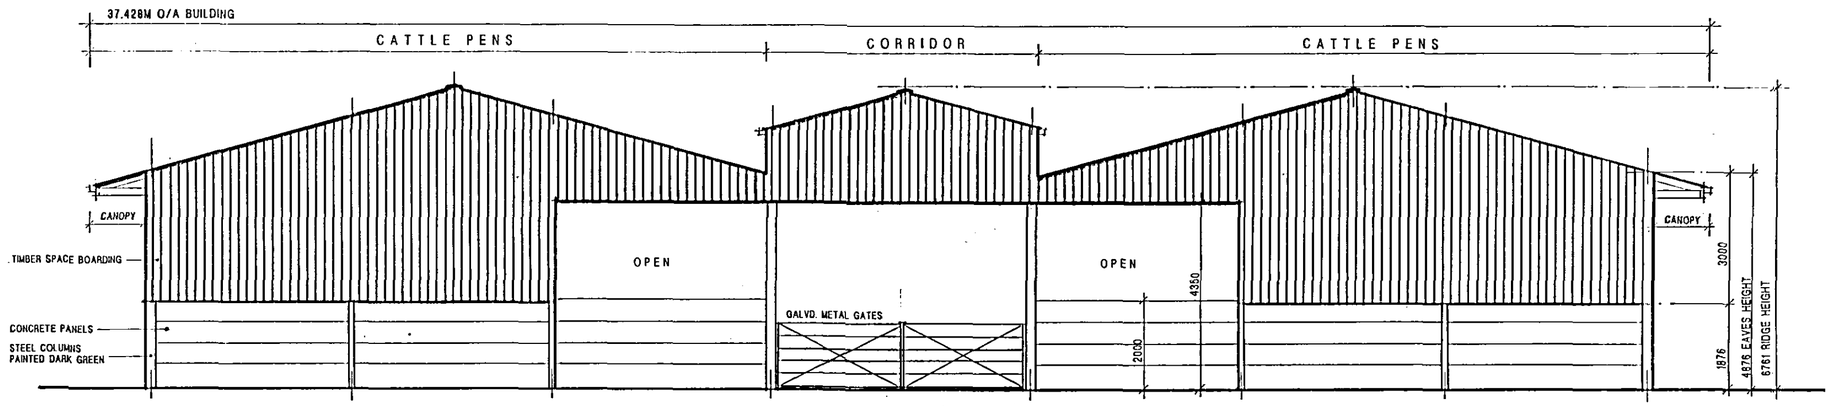

NORTH ELEVATION

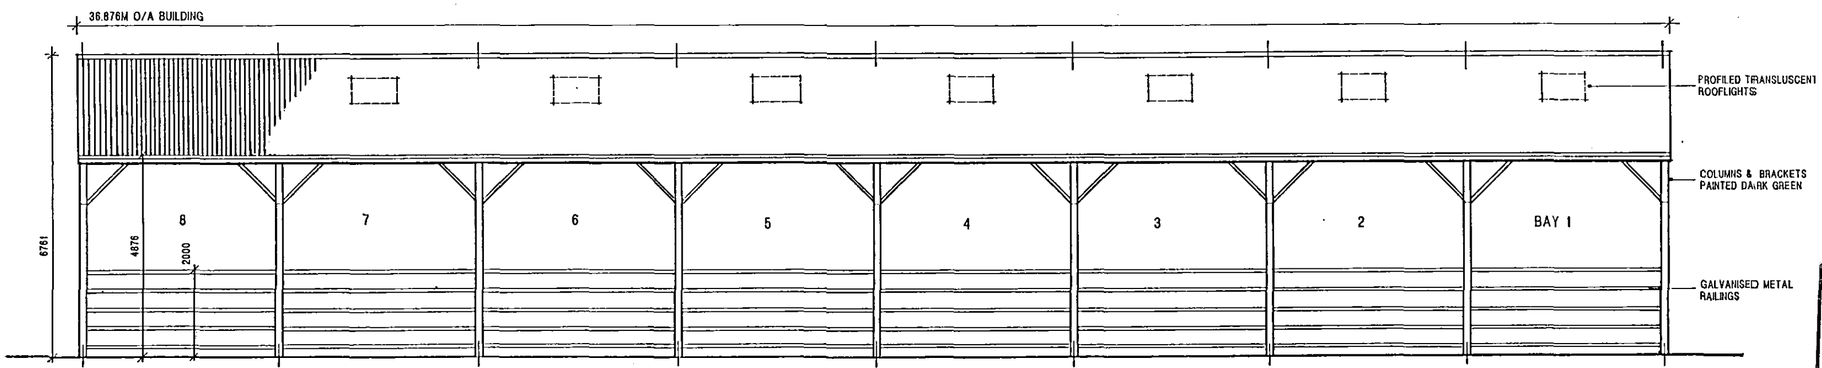

WEST ELEVATION

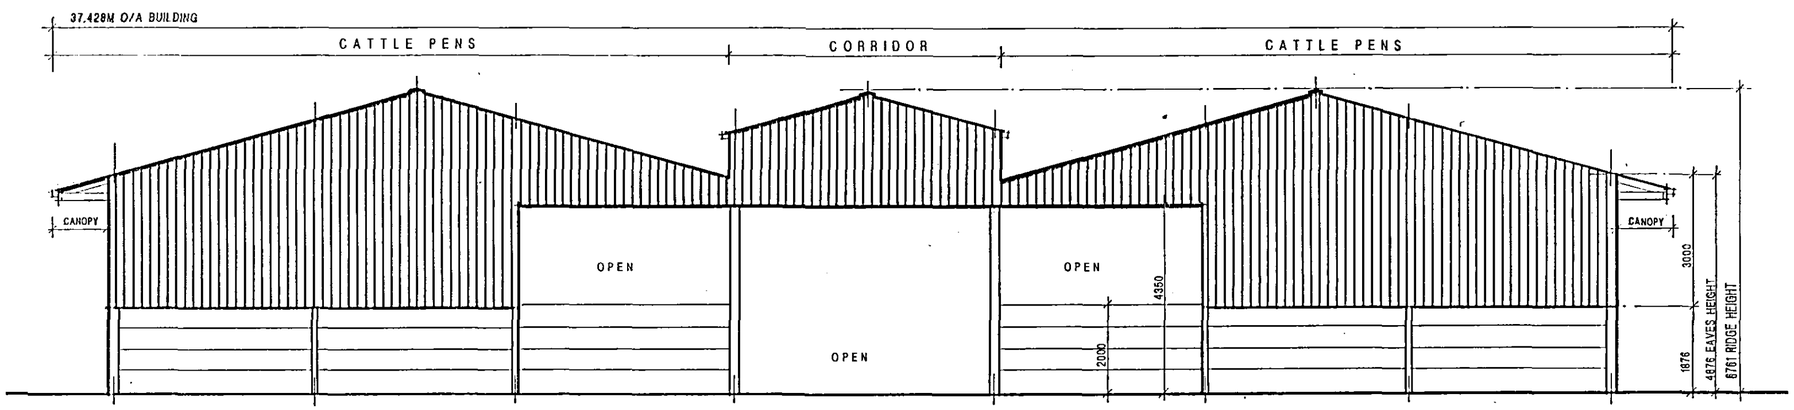

SOUTH ELEVATION

MATERIAL SPECIFICATION

ROOF
NATURAL COLOURED BIG 6 FIBRE REINFORCED CEMENT SHEETING WITH MATCHING RIDGE CAPPING, FASCIA AND EAVES BOARDS

BLACK UPVC RAINWATER GUTTERS AND DOWNPIPES SUPPORTED ON GALVANISED METAL BRACKETS

2.9MLONG X 1.0MWIDE PROFILED TRANSLUSCENT ROOFLIGHTS 1No. PER EACH BAY. 24No. TOTAL

WALLS

EAST & WEST ELEVATIONS - 8No. OPEN BAYS WITH EXPOSED STEEL COLUMNS PAINTED DARK GREEN
GALVANISED TUBULAR METAL STOCK PROOF RAILINGS FIXED BETWEEN COLUMNS

NORTH & SOUTH ELEVATIONS - 150WIDE X 22THICK TREATED TIMBER BOARDING WITH 22 WIDE GAPS. BOARDS LEFT NATURAL

STOCK PROOF CONCRETE PANELS BELOW BOARDING AND FIXED BETWEEN STEEL COLUMNS.

REVISIONS	DATE
A. FURTHER INFORMATION ADDED	24/6/08
B. BUILDING SIZE REDUCED TO 8 BAYS AT CLIENTS REQUEST	6/6/08

SHDC
Planning & Development
10 JUN 2008
Ref: 0679/08

DRAWING STATUS	DATE	
PLANNING APPLICATION	27/5/08	
BUILDING REGULATIONS		
QUOTATION PURPOSES		
DISCUSSION PURPOSES		

CLIENT
MR R. BOTTERILL

PROJECT
PROPOSED CATTLE BUILDING
DOVECOTE FARM
DONINGTON, SPALDING
LINCOLNSHIRE. PE11 4XE

DRAWING
ELEVATIONS AS PROPOSED

SCALE	DATE	DRAWING No.	REV
1/100	MAY 08	2591/A2/05	B

R. B. & S. A. HAYWARD
Architectural Technicians
30 Beckside, Scopwick
Nr. Lincoln LN4 3NX
Tel / Fax 01526 - 320923