
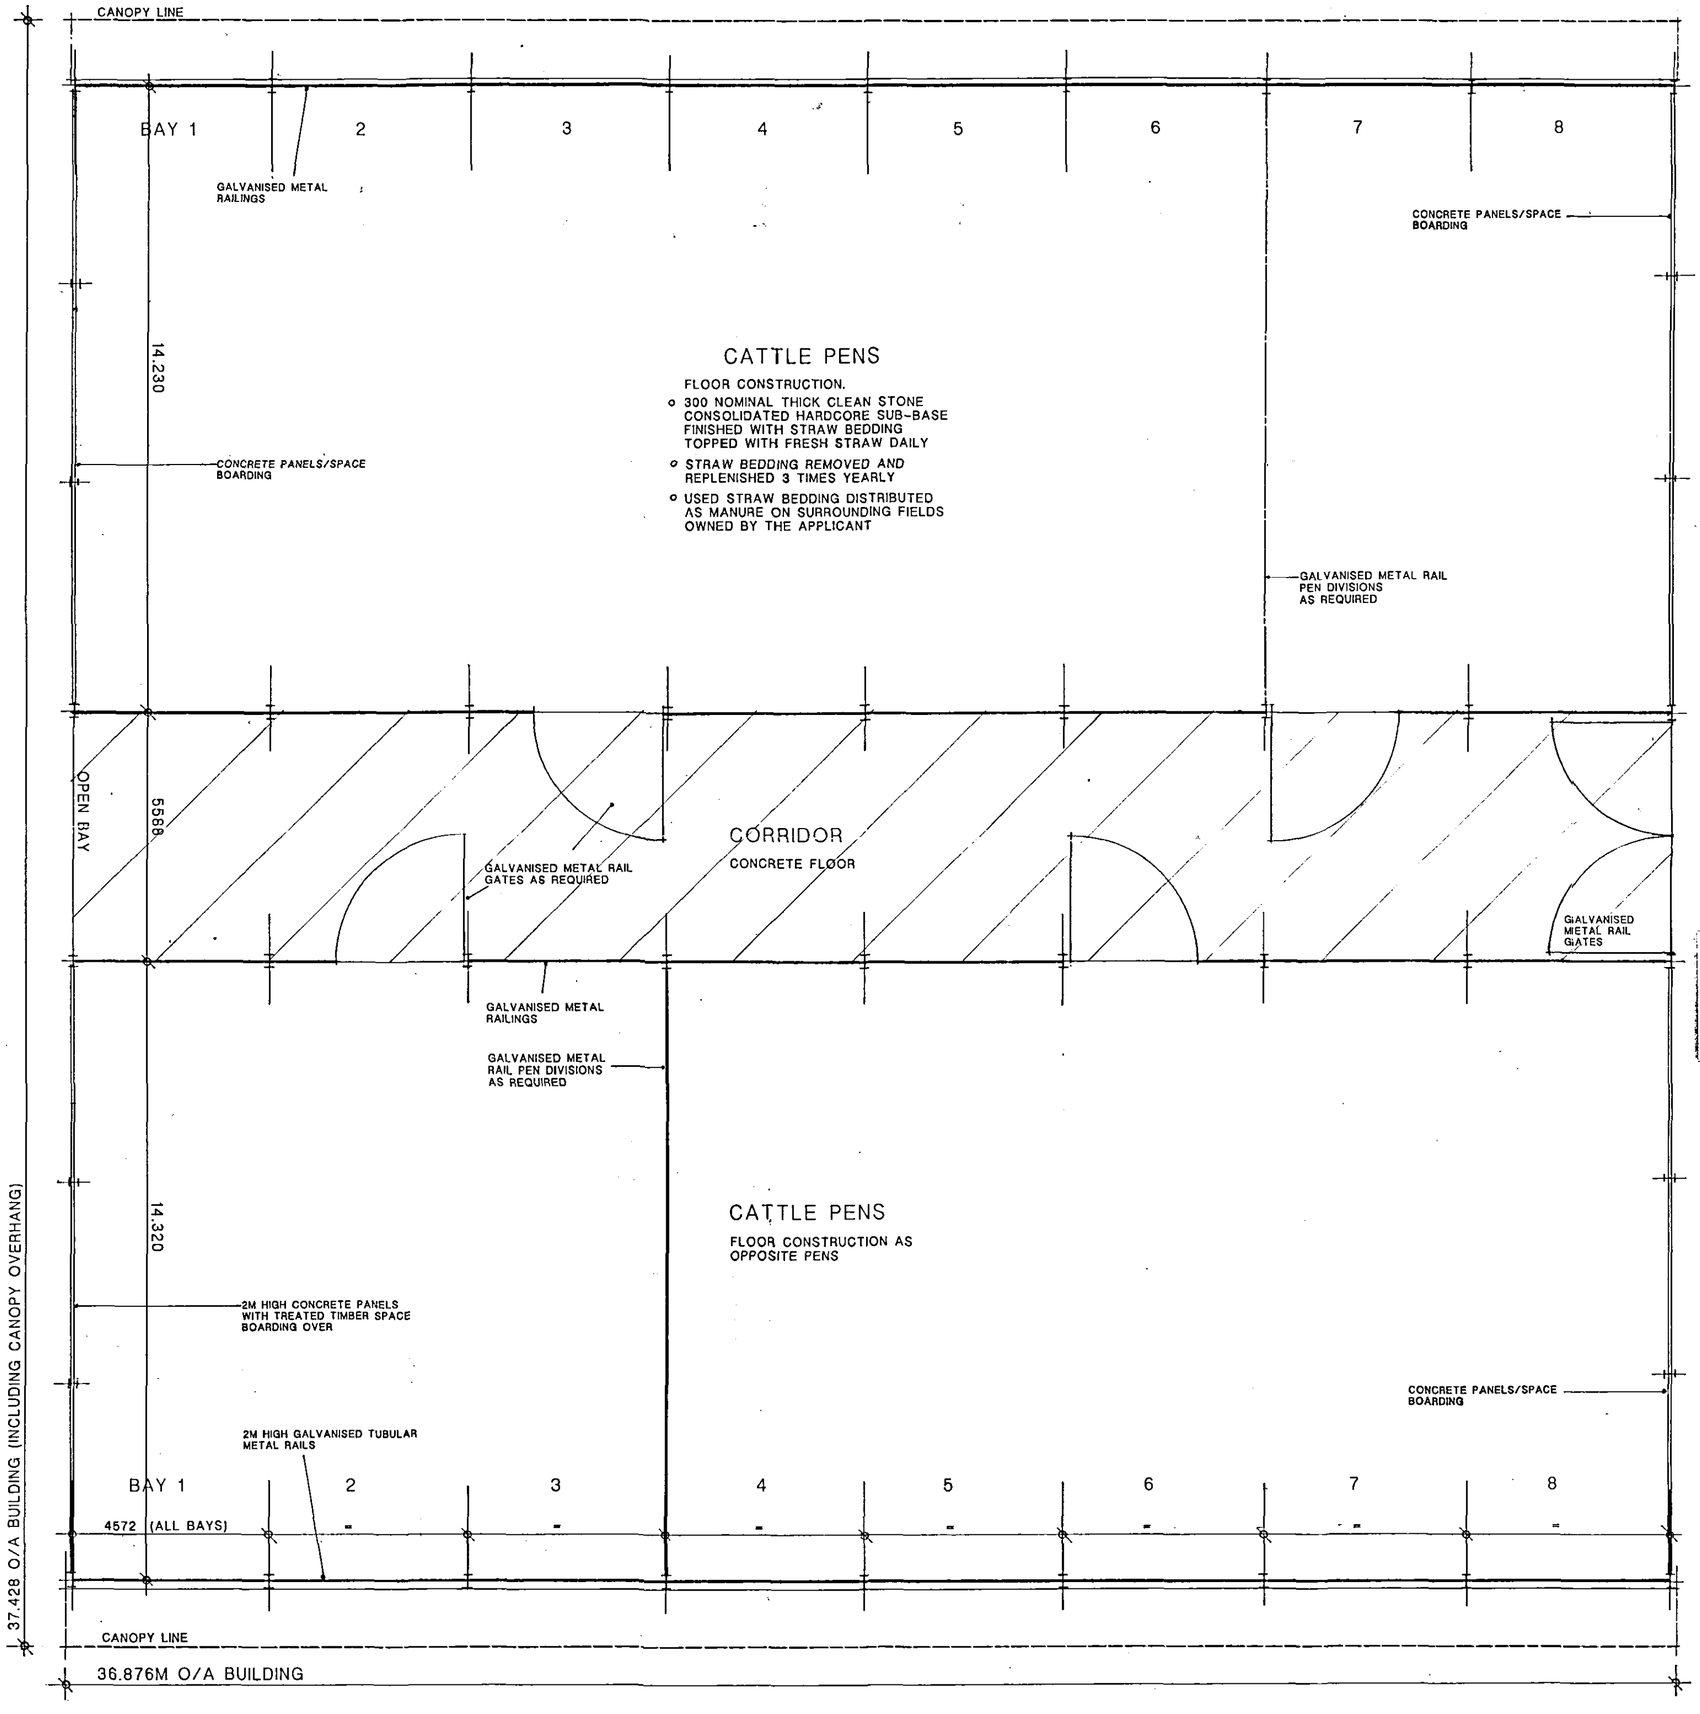


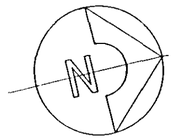

FLOOR AREA = 1381m²

BASED ON EXTERNAL DIMENSIONS OF 36.876M X 37.428M WHICH INCLUDES CANOPY OVERHANG AND EXTERNAL CLADDING

SHDC
Planning & Development
10 JUN 2008
Ref: 0679/08

REVISIONS	DATE
A. FURTHER INFORMATION ADDED	24/5/08
B. BUILDING SIZE REDUCED TO 8 BAYS AT CLIENTS REQUEST	6/6/08

DRAWING STATUS	DATE
PLANNING APPLICATION	
BUILDING REGULATIONS	
QUOTATION PURPOSES	
DISCUSSION PURPOSES	

CLIENT
MR R. BOTTERILL

PROJECT
PROPOSED CATTLE BUILDING
DOVECOTE FARM
DONINGTON. SPALDING
LINCOLNSHIRE PE11 4XE

DRAWING
FLOOR PLAN AS PROPOSED

SCALE	DATE	DRAWING No.	REV
1/100	MAY 08	2591/A2/04	B

R. B. & S. A. HAYWARD
Architectural Technicians
30 Beckside. Scopwick
Nr. Lincoln LN4 3NX
Tel / Fax 01526 – 320923



TERMINED PLAN