

Yorkshire Boarding
with Natural Finish

Concrete Panel
Dado Walling

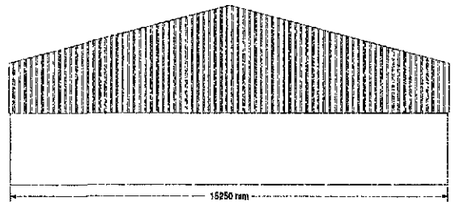


NORTH ELEVATION

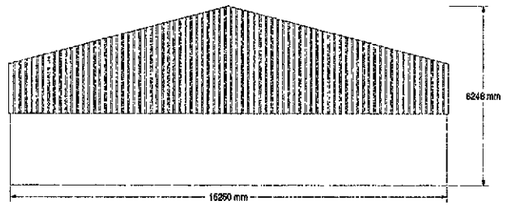

SOUTH ELEVATION

Proposed Cattle Building
Westdale Drove
Donington


Date: August 2010
Drwg No: ADB/TWELL/DETAIL/A
Scale: 1:200 @ A3

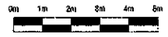

Corrugated Cement Fibre
Panel Roof

Yorkshire Boarding
with Natural Finish

Concrete Panel
Dado Walling

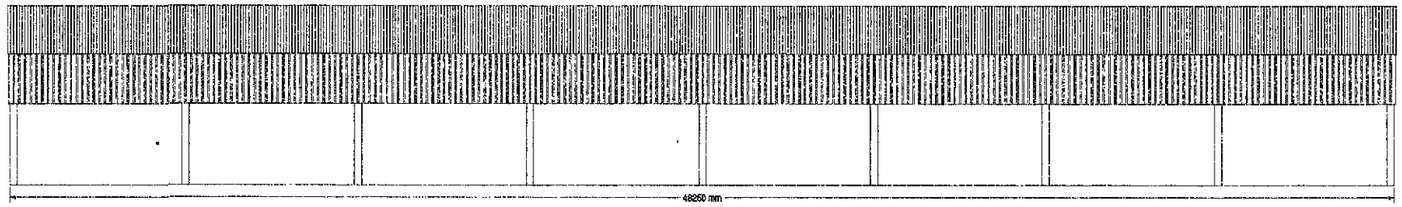


WEST ELEVATION


SWDC
Planning & Conservation
2 5 AUG 2010
Ref: 0706-10

Corrugated Asbestos Fibre
Panel Roof

Open Front

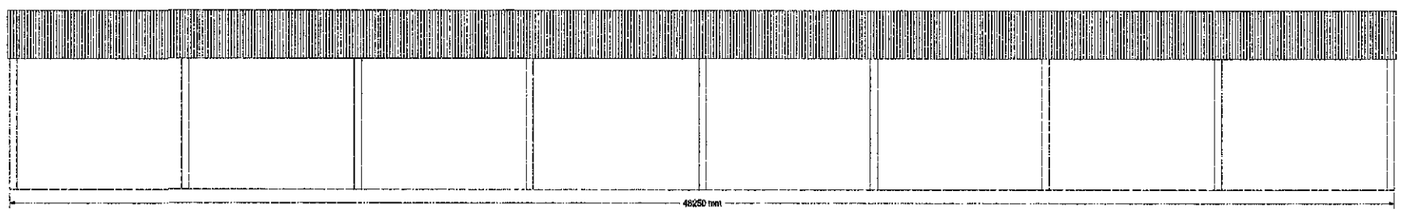


EAST ELEVATION

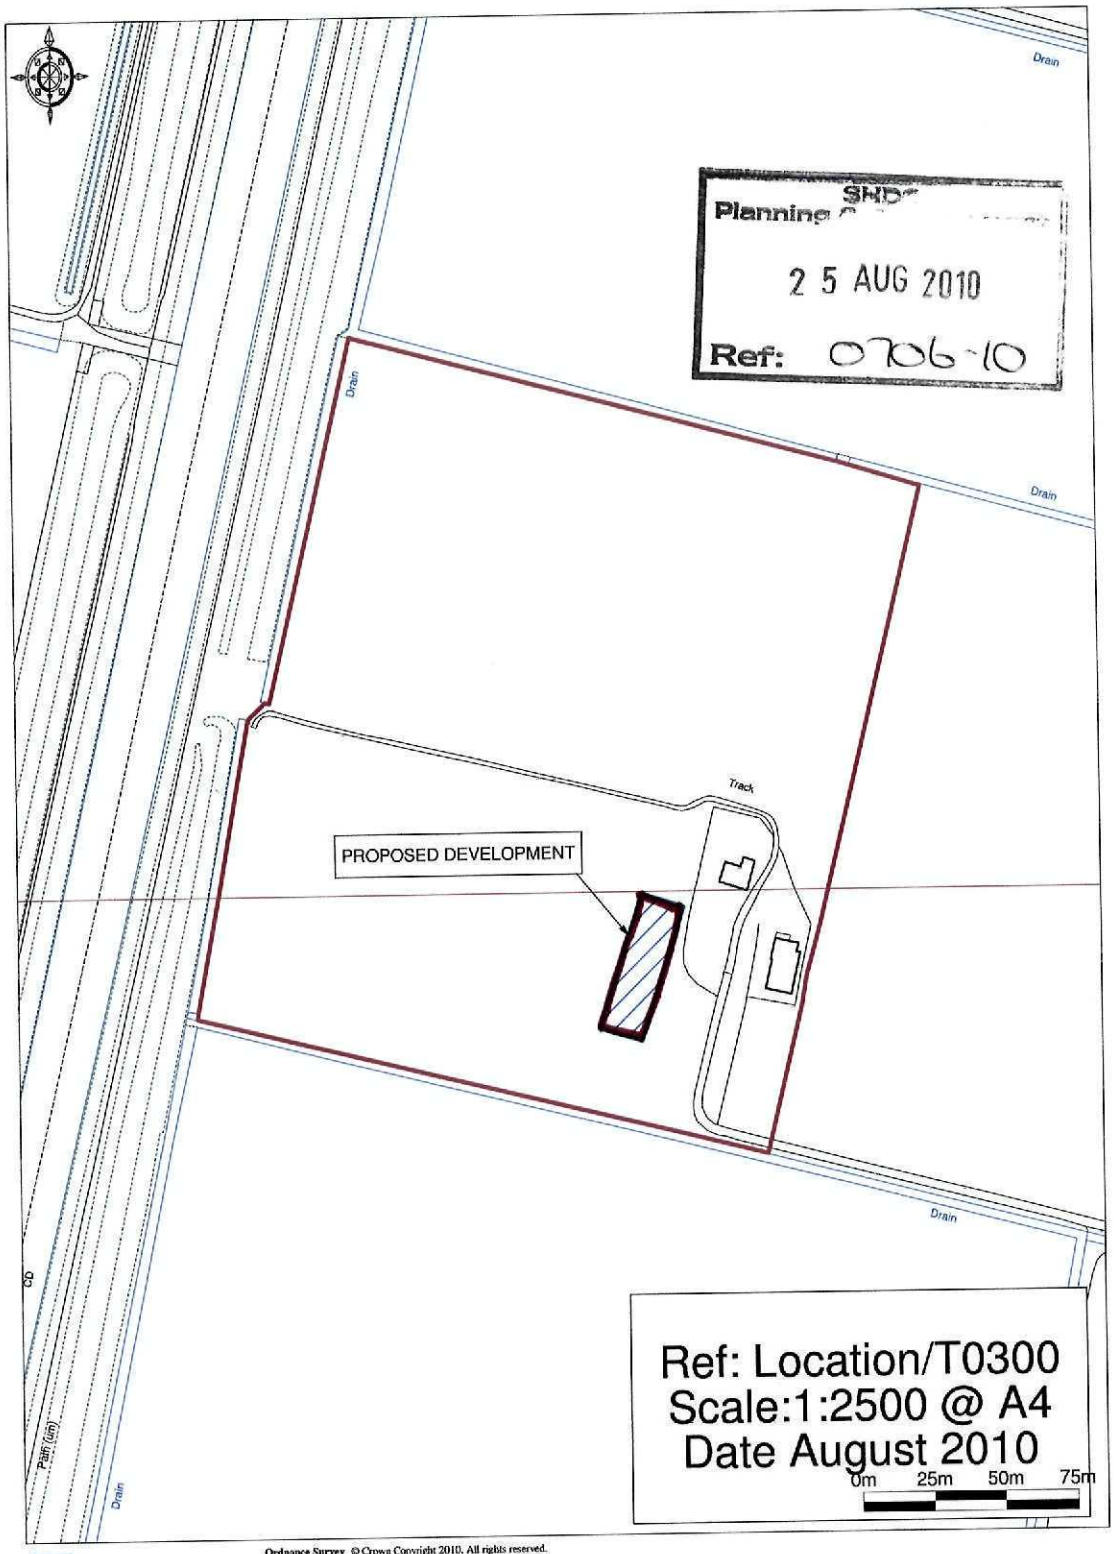

Promap®

Ordnance Survey © Crown Copyright 2010. All rights reserved.
Licence number 100020449. Plotted Scale - 1:2500

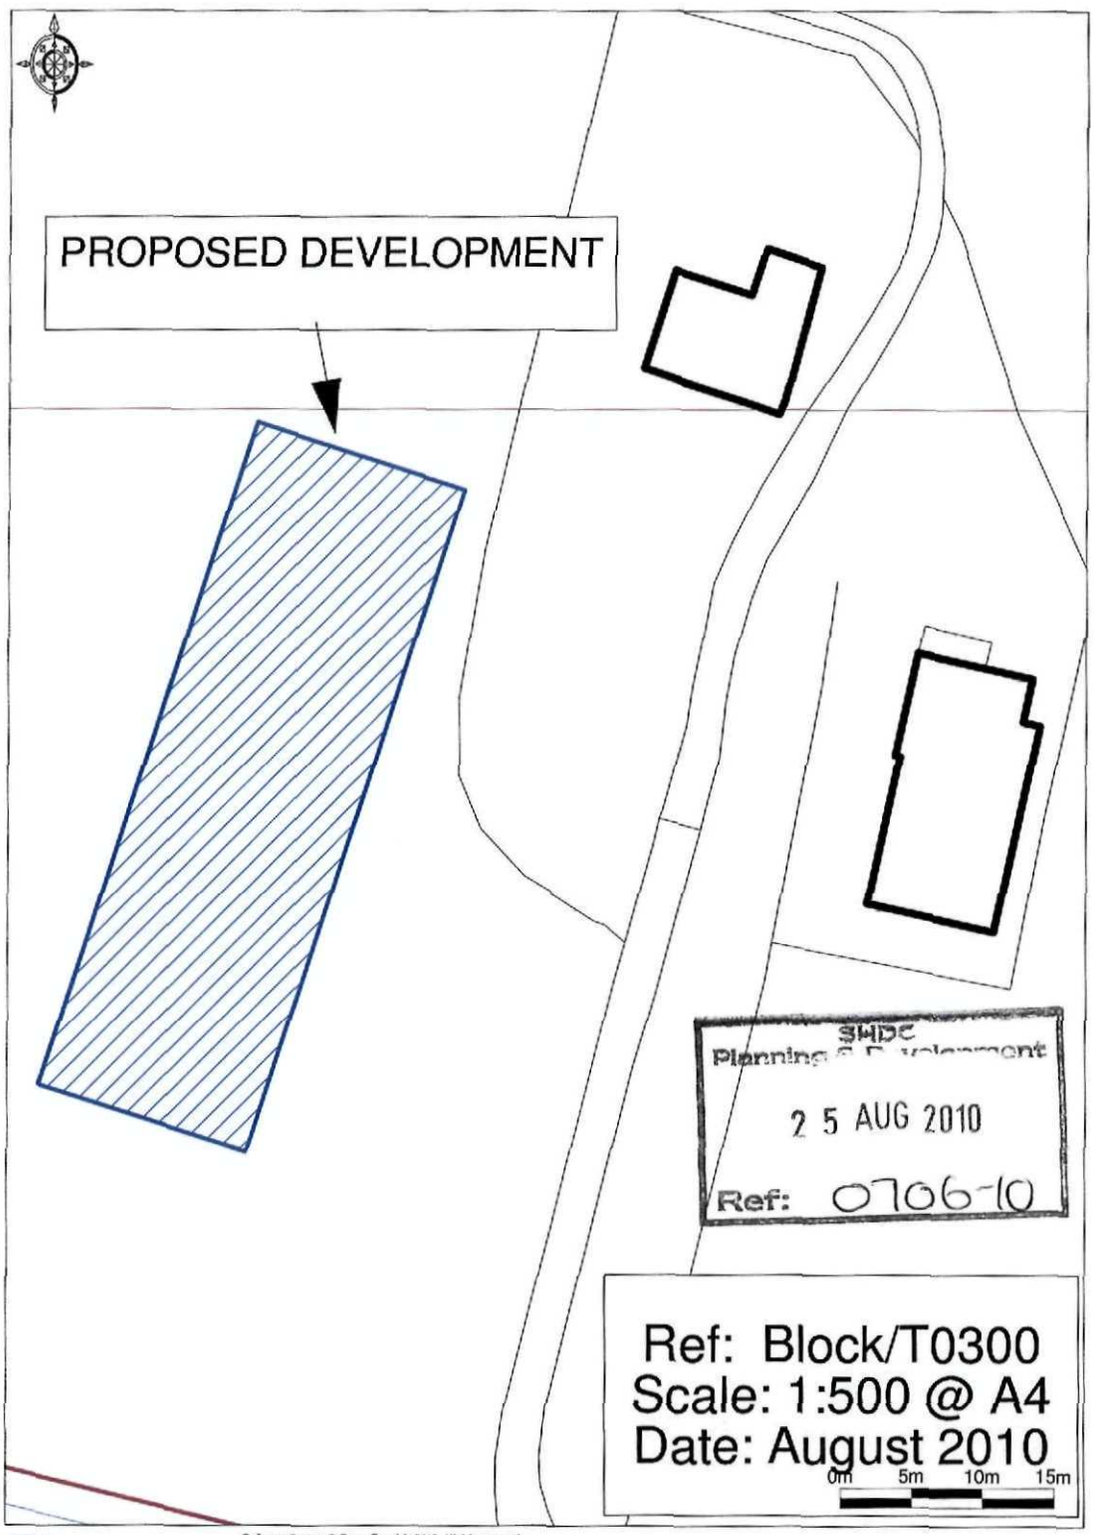

Promap®
Ordnance Survey © Crown Copyright 2010. All rights reserved.
Licence number 100020449. Plotted Scale - 1:500