

Front Elevation (NE)

Scale: 1:100

0 1 2 3 4

metres




Side Elevation (NW)

Scale: 1:100

0 1 2 3 4

metres

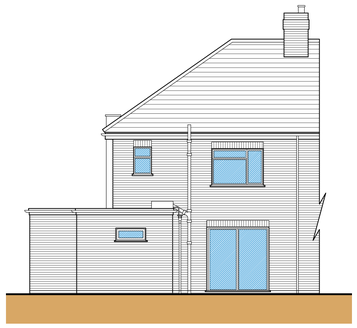


Rear Elevation (SW)

Scale: 1:100

0 1 2 3 4

metres

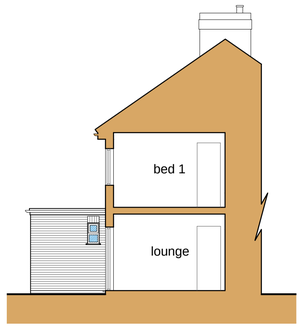


Section Elevation A-A (SE)

Scale: 1:100

0 1 2 3 4

metres

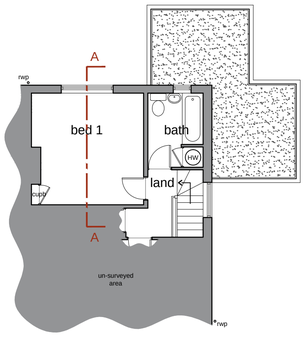


First Floor Plan

Scale: 1:100

0 1 2 3 4

metres

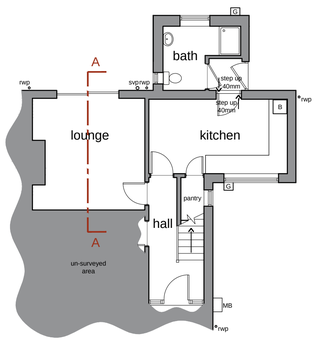

Ground Floor Plan

Scale: 1:100

0 1 2 3 4

metres

ELEVATION KEY

Hatch indicates brickwork

Hatch indicates roofing

Hatch indicates glazing

SITE PLAN KEY

Indicates surveyed buildings

Indicates approximate position of un-surveyed trees and hedging

Indicates un-surveyed buildings taken from OS map

Indicates site access




Location Plan

Scale: 1:1250

0 10 20 30 40

metres

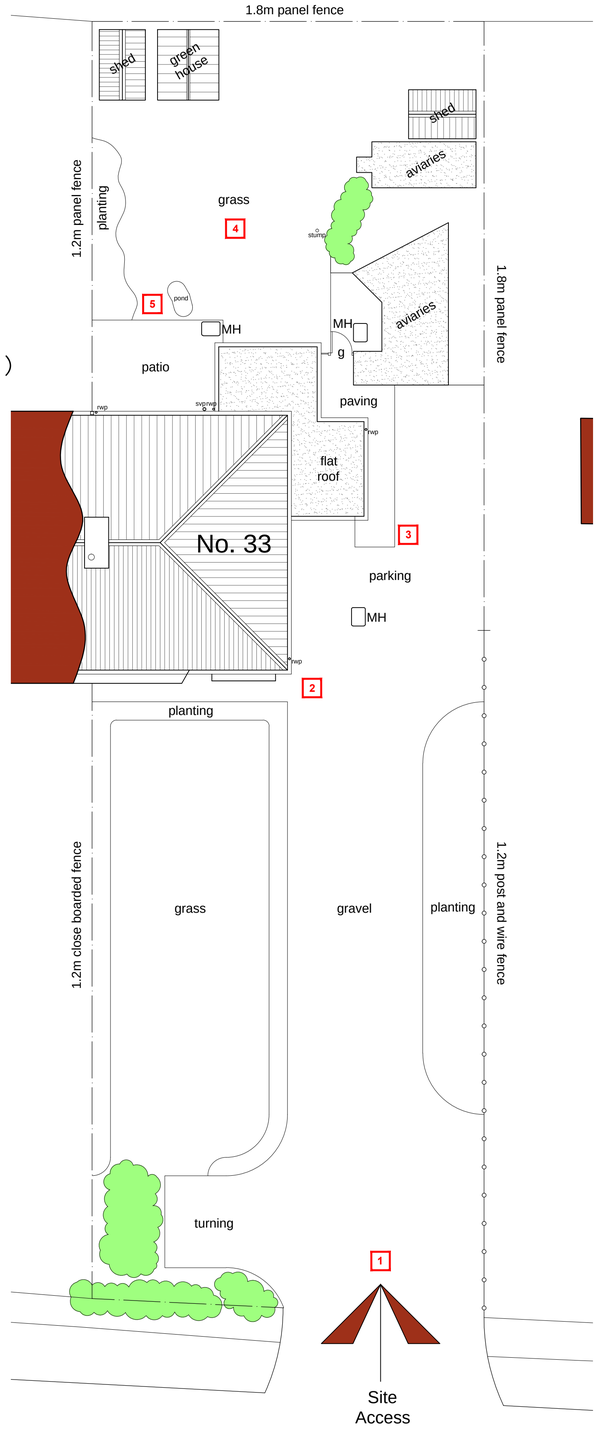

Site Plan

Scale: 1:100

0 1 2 3 4

metres

General Notes

1. All dimensions are shown in 'mm' unless otherwise stated.
2. The contractor, sub-contractors and suppliers must verify all dimensions on site prior to the commencement of any work.
3. This drawing is to be read in conjunction with all relevant engineers and specialist sub-contractors drawings and specifications.
4. Any discrepancies are to be brought to the designers attention.

1



2



3



4



5



SWANN EDWARDS
ARCHITECTURE
Swann Edwards Architecture Limited, Fen Road, Guyhirn, Wisbech, Cambs. PE13 4AA
t 01945 450694 e info@swannedwards.co.uk w www.swannedwards.co.uk

Job Title: Proposed Extension
33 Quadring Road, Donington
Spalding
For: Mrs F Bellamy

Drawing Title: Survey Drawing

Date: June 2018

Scale: As Shown

Sheet Size: A1

Job No.: SE-1027

Dwg No.: 01

Drawn by: JRB

Revision:

Swann Edwards Architecture Limited ©