General Notes

1. All dimensions are shown in 'mm' unless otherwise stated.
2. The contractor, sub-contractors and suppliers must verify all dimensions on site prior to the commencement of any work.
3. This drawing is to be read in conjunction with all relevant engineers and specialist sub-contractors drawings and specifications.
4. Any discrepancies are to be brought to the designers attention.




Front Elevation (NE)

Scale: 1:100

0 1 2 3 4

metres

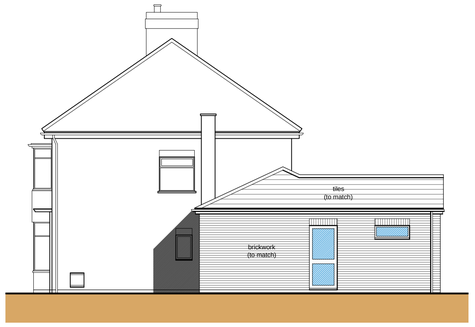

Side Elevation (NW)

Scale: 1:100

0 1 2 3 4

metres




Rear Elevation (SW)

Scale: 1:100

0 1 2 3 4

metres

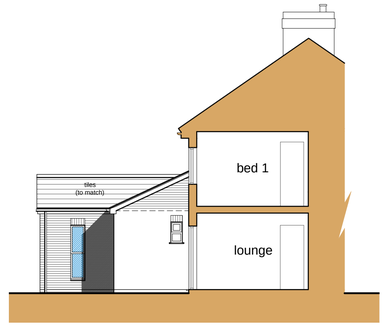


Section A-A (SE)

Scale: 1:100

0 1 2 3 4

metres



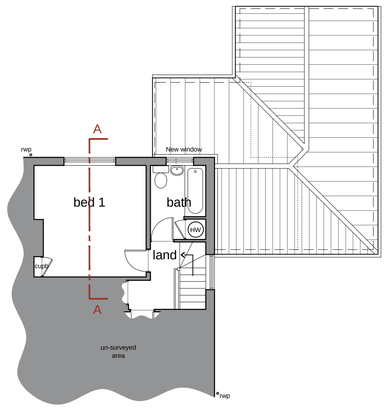

First Floor Plan

Scale: 1:100

0 1 2 3 4

metres

FLOOR PLAN KEY

Indicates existing walls to be retained

Indicates proposed walls

Indicates existing structures to be removed / demolished


SITE PLAN KEY

Indicates proposed buildings

Indicates un-surveyed buildings taken from OS map

Indicates approximate position of un-surveyed trees and hedging

Indicates site access

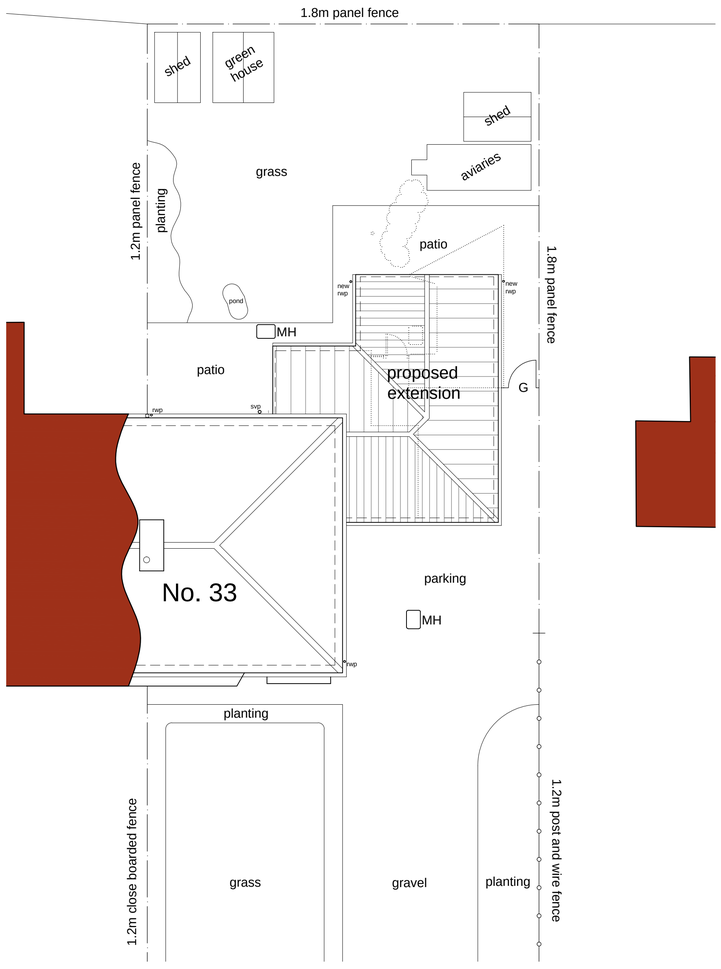


Site Plan

Scale: 1:100

0 1 2 3 4

metres



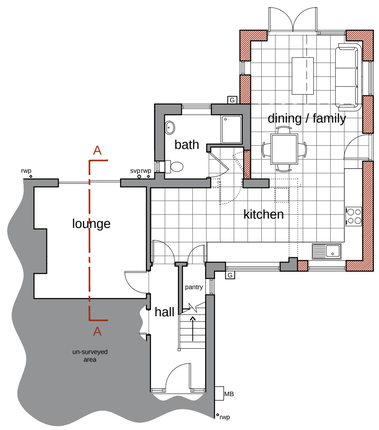

Ground Floor Plan

Scale: 1:100

0 1 2 3 4

metres



Location Plan

Scale: 1:1250

0 10 20 30 40

metres



INDICATIVE 3D IMAGES

Status

FOR APPROVAL

SWANN EDWARDS ARCHITECTURE

Swann Edwards Architecture Limited, Fen Road, Guyhirn, Wisbech, Cambs. PE13 4AA

t 01945 450694 e info@swannedwards.co.uk w www.swannedwards.co.uk

Job Title: Proposed Extension, 33 Quadring Road, Donington, Spalding
For: Mrs F Bellamy

Date: July 2018

Scale: As Shown

Sheet Size: A1

Drawing Title: Planning Drawing

Job No.: SE-1027

Dwg No.: 10

Drawn by: SH

Revision:

Swann Edwards Architecture Limited ©